[illegible]

**FREDERIKSTED FISH MARKET
FREDERIKSTED
ST. CROIX, U.S. VIRGIN ISLANDS**

 moffatt & nichol	4700 FALLS OF NEUSE RD., SUITE 600 RALEIGH, NC 27609 919-781-4626	Designed by: ####	Date: ####	C
		Dwn by: RP	Ctd by: GB	
 B+ BA Busch Architects	2138 NW 8TH AVE., SUITE 221 MIAMI, FL 33127 305-208-3651	Reviewed by: ####	Drawing code:	
		Submitted by: SUBMITTERS NAME MOFFATT & NICHOL	Drawing Scale: Plot scale: 1:1 (D SHEET)	


SEAL

Sheet
Reference No.

A101

INDEX: ## OF ##

File: V:\PROJECTS\24 09 01 Frederiksted Fishmarket\05 BIM_CAD\01_CAD\Plans ; Plotted: 6/19/2024 2:13 PM by PC-04 ; Saved: 6/19/2024 2:10 PM by BERENBLUM

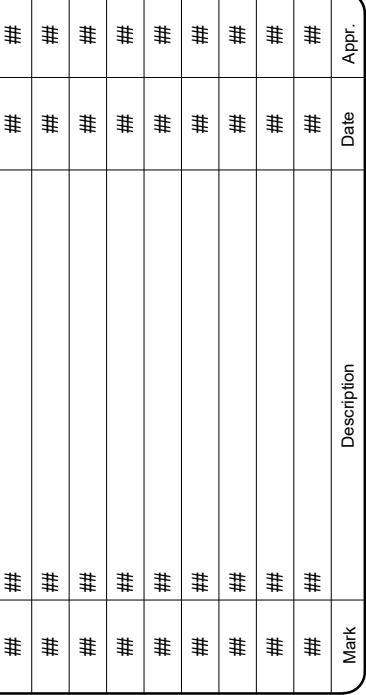

####	####	MAN Project No. 9902-26
Dwn by: RP	Ckd by: GB	
Reviewed by: ####	Drawing code:	
Submitted by:		Drawing Scale:
SUBMITTER'S NAME MOFFATT & NICHOL		Plot scale: 1:1 (D SHEET)

4700 FALLS OF NEUSE RD, SUITE 300
RALEIGH, NC 27609
919-781-2769

2136 NW 18TH AVE, SUITE 221
MIA MIAMI FL 33137
305-200-9257

Sheet
Reference No.

A200

INDEX: ## OF ##



PRELIMINARY
ISSUED: 2024- -
NOT TO BE USED FOR CONSTRUCTION

[illegible]

**FREDERIKSTED FISH MARKET
FREDERIKSTED
ST. CROIX, U.S. VIRGIN ISLANDS**

PROPOSED WEST & EAST ELEVATIONS

 moffatt & nichol	4700 FALLS OF NEUSE RD, SUITE 300 RALEIGH, NC 27609 919-781-4626		Designed by: ###	Date: ###	Rev.
	Draw by: RP	Cad by: GB	M&N Project No.: 9902-26		
 B+BA Barenblum Architects	2138 NW 8TH AVE., SUITE 221 MIAMI, FL 33127 305-200-3261		Reviewed by: ###	Drawing code:	
	Submitted by: SUBMITTER'S NAME MOFFATT & NICHOL		Drawing Scale:		Plot scale: 1:1 (D SHEET)



SEAL

Sheet
Reference No.

A201


INDEX: ## OF ##

File: V:\PROJECTS\24 09 01 Frederiksted Fishmarket\05_BIM_CAD\01_CAD\Plans ; Plotted: 6/19/2024 2:15 PM by PC-04 ; Saved: 6/19/2024 2:10 PM by BERENBLUM

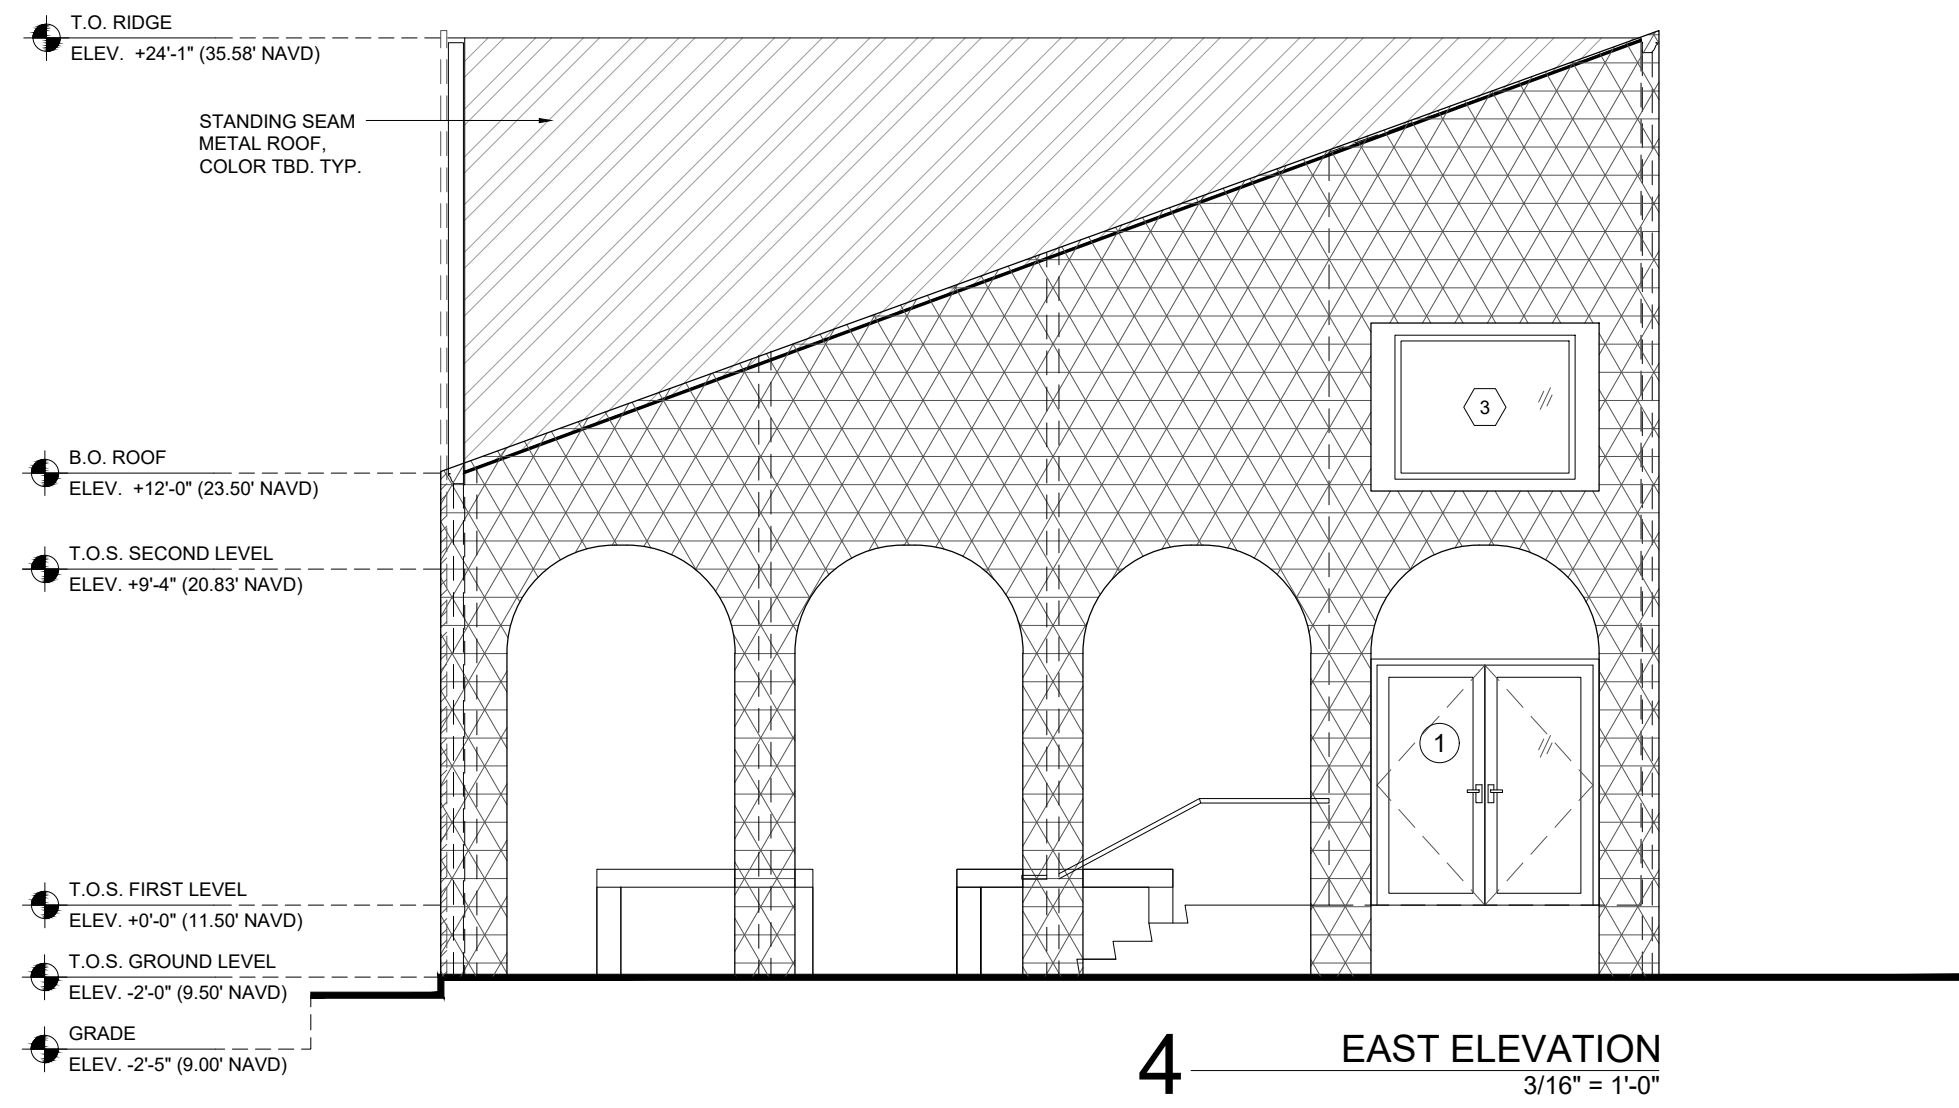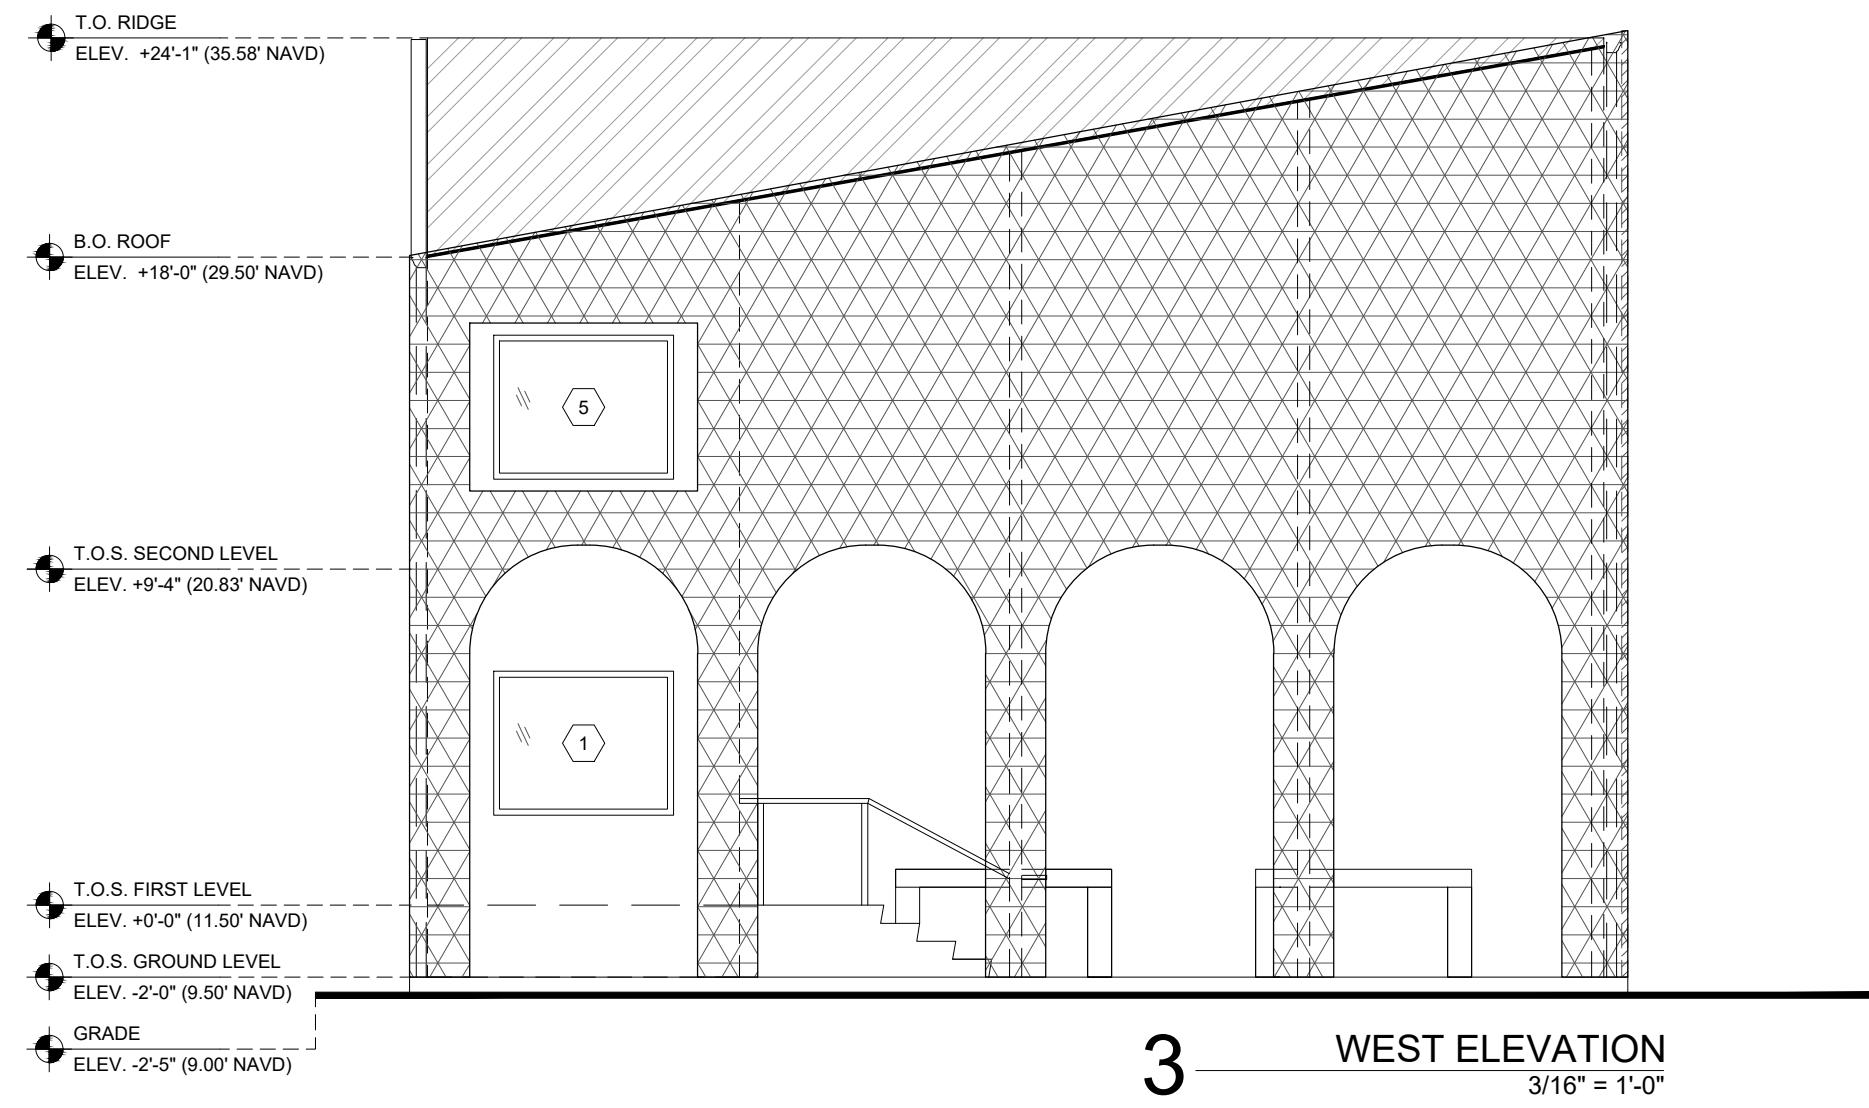

PRELIMINARY
ISSUED: 2024

ISSUED: 2024-__-__
DO NOT BE USED FOR CONSTRUCTION

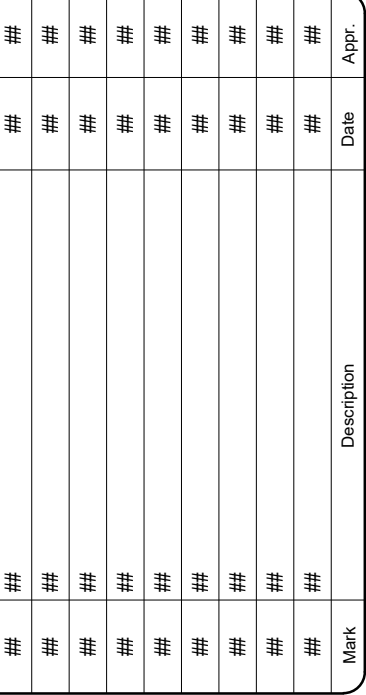

PROPOSED SECTIONS

####	####	MAN Project No. 9902-26
Dwn by: RP	Ckd by: GB	
Reviewed by: ####	Drawing code:	
Submitted by:		Drawing Scale:
SUBMITTER'S NAME MOFFATT & NICHOL		Plot scale: 1:1 (D SHEET)

B+
BA Berenblum
Busch Architects

4700 FALLS OF NEUSE RD, SUITE 221
RALEIGH, NC 27609
919-781-4626


2136 NW 8TH AVE., SUITE 221
MIAMI, FL 33127
305-206-5251

Sheet
Reference No.


A300

INDEX: ## OF ##

File: V:\PROJECTS\24 09 01 Frederiksted Fishmarket\05 BIM_CAD\01_CAD\Plans ; Plotted: 6/19/2024 2:20 PM by PC-04 ; Saved: 6/19/2024 2:10 PM by BERENBLUM

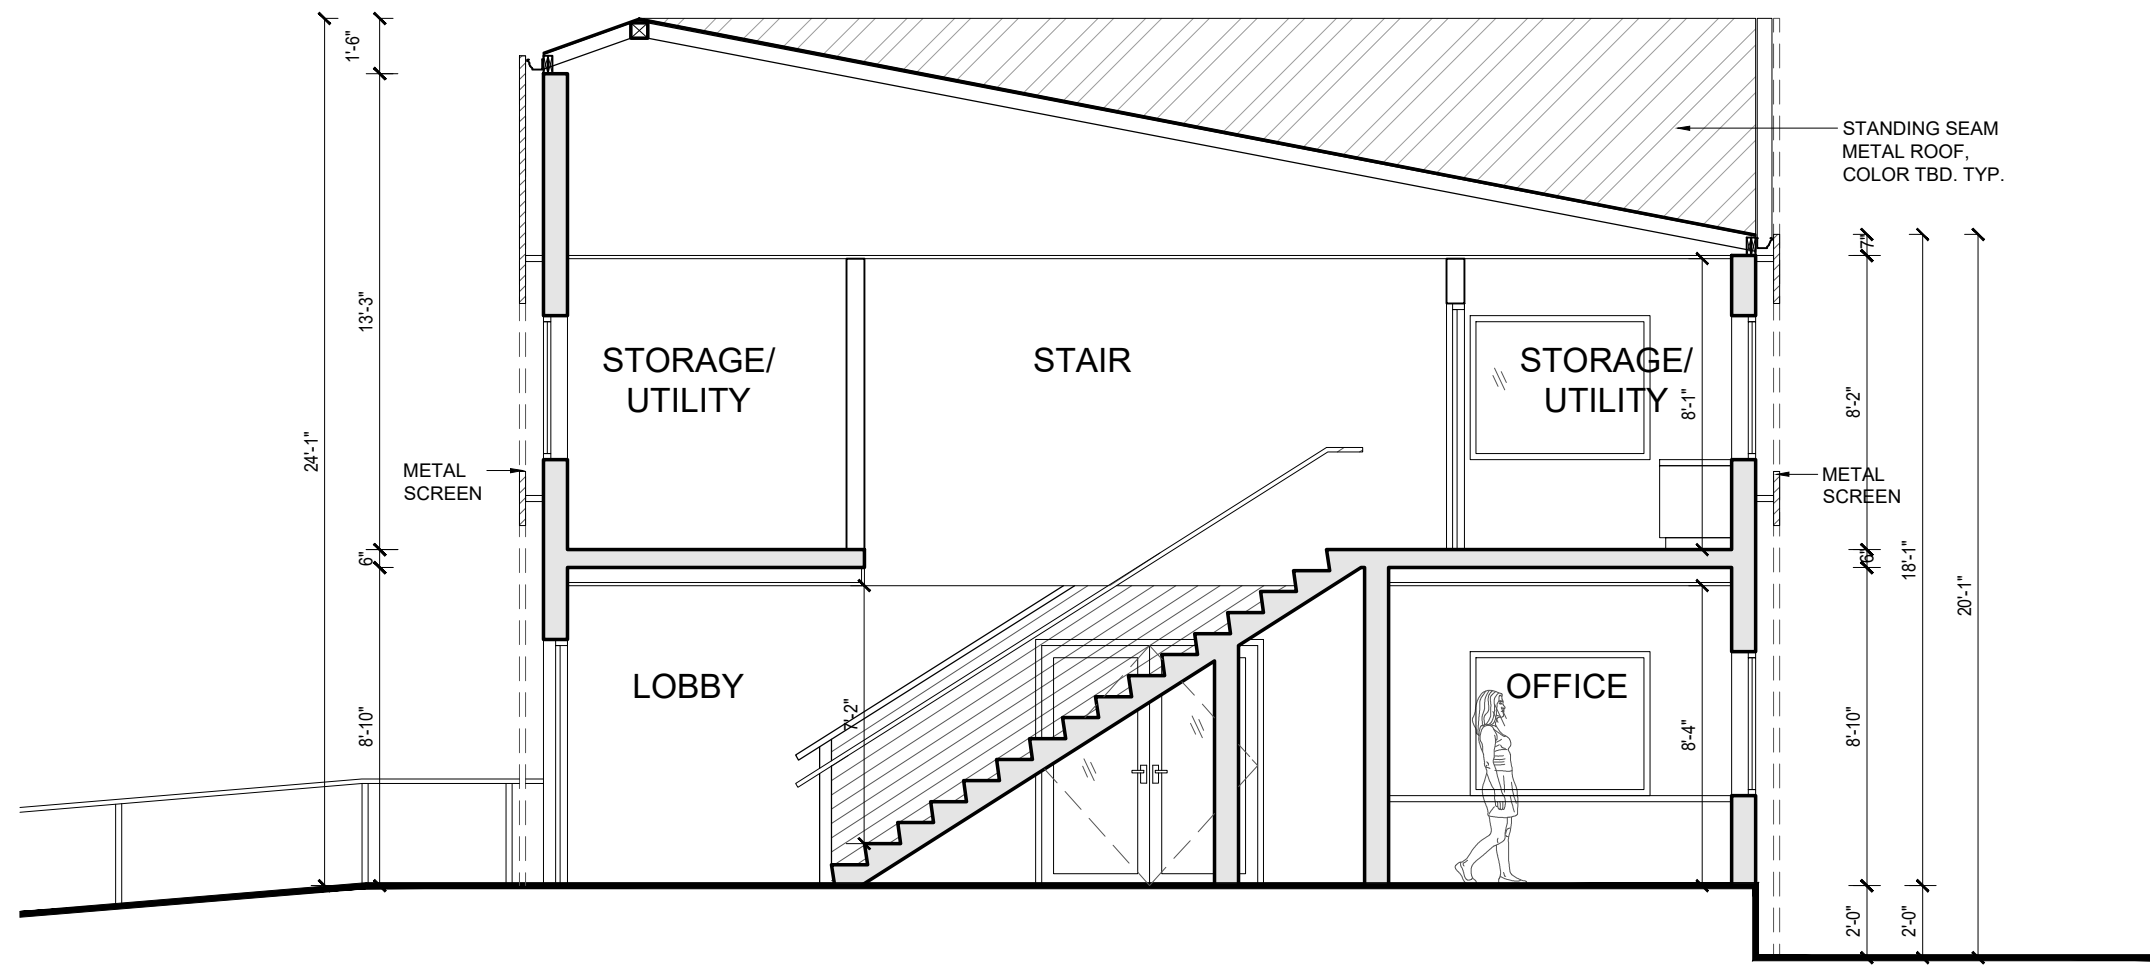

SECTION B
3/16" = 1'-0"

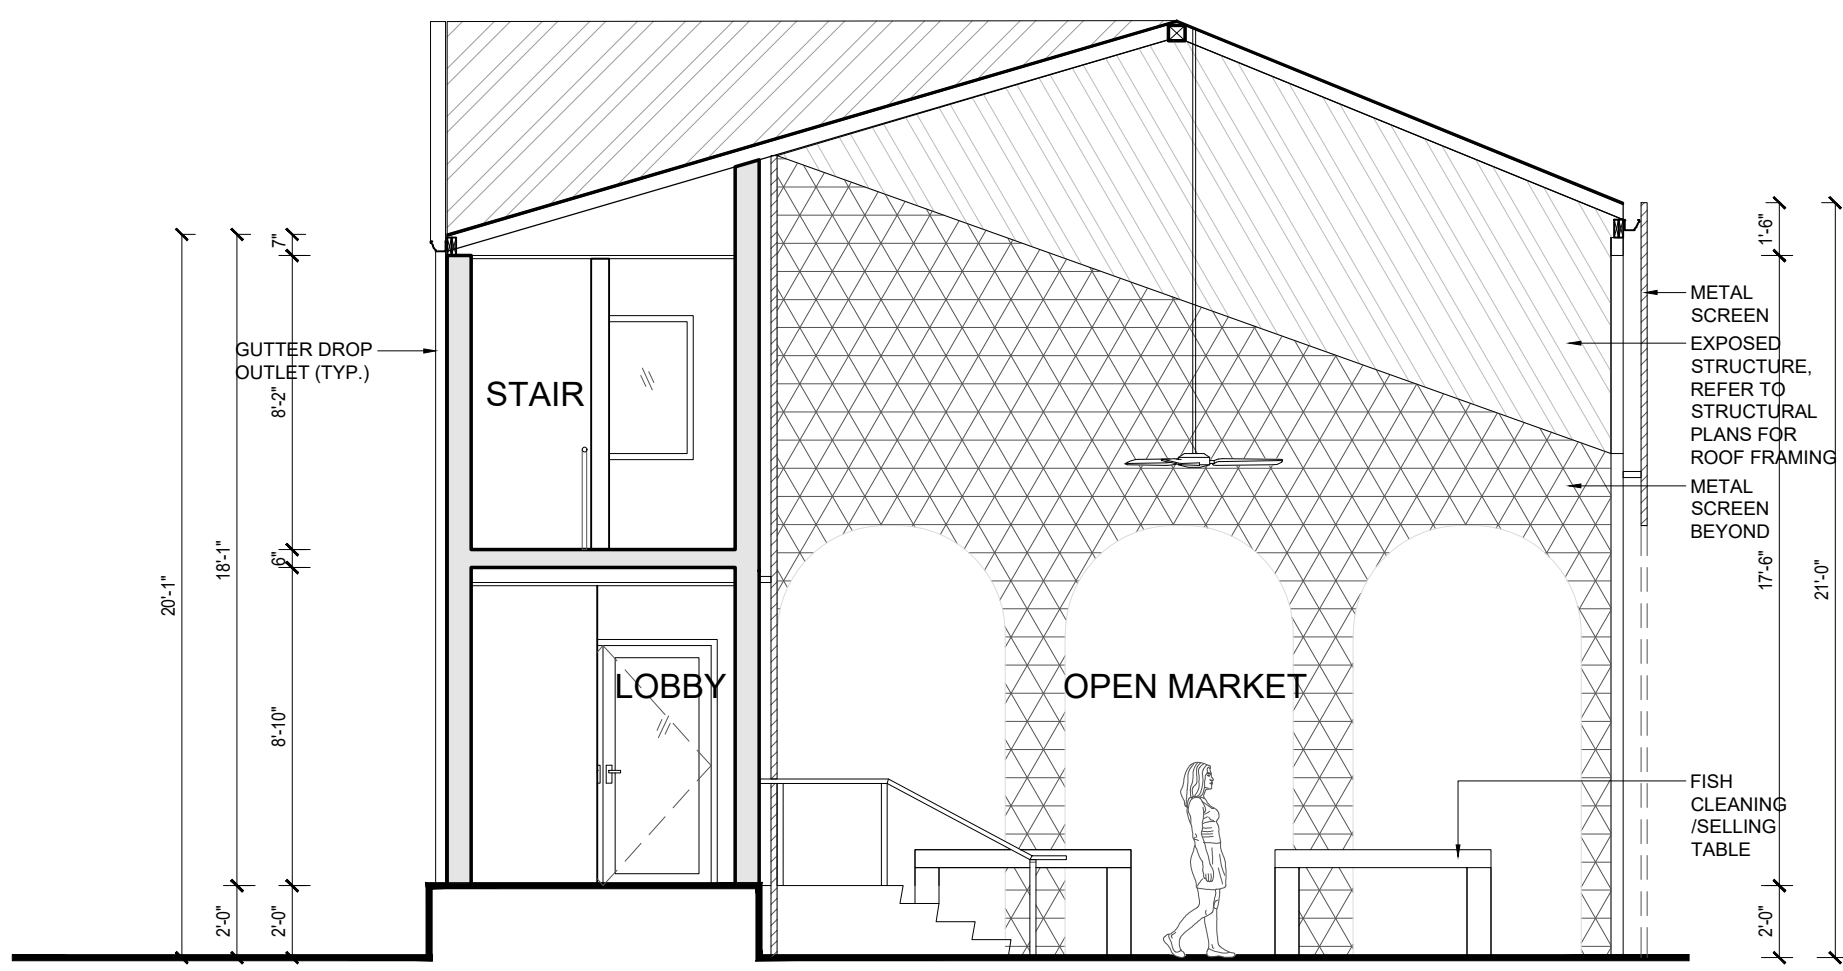

A _____ **SECTION A**
3/16" = 1'-0"

PRELIMINARY
ISSUED: 2024-__-__
NOT TO BE USED FOR CONSTRUCTION