EXISTING WALLS

NEW WALLS

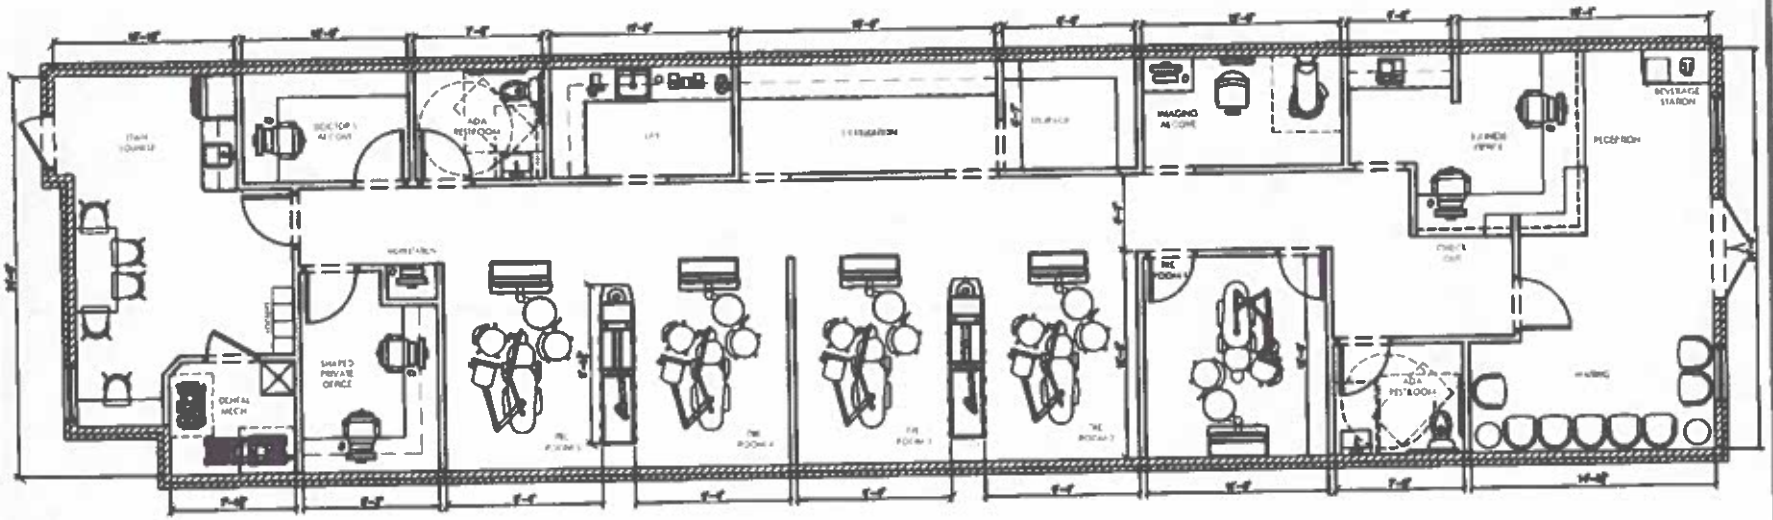

©2025 HENRY SCHEIN, INC. THE INTEGRATED DESIGN STUDIO IS PROVIDING THIS PLAN AS A PROFESSIONAL SERVICE AND IT IS NOT INTENDED FOR CONSTRUCTION. PERMIT DRAWINGS ARE THE RESPONSIBILITY OF THE ARCHITECT. THIS PLAN MAY NOT BE USED OR REPRODUCED WITHOUT EXPRESSED WRITTEN CONSENT OF HENRY SCHEIN, INC. AND FULL PAYMENT OF ANY ASSOCIATED DESIGN FEES.
IT IS THE ARCHITECT AND/OR CONTRACTOR'S RESPONSIBILITY TO VERIFY THAT ALL CODE RESTRICTIONS AND CLEARANCES ARE MET.

USABLE SQFT:2200
SCALE: N.T.S.
DATE: 04/15/2026
DESIGNED BY:GRV/GS
PROJECT #: 25-2325

Chief Executive Officer

FREDERIKSTED HEALTH CARE - ST. CROIX

HENRY SCHEIN EQUIPMENT REP: PEDRO DOMINGUEZ

HENRY SCHEIN®
INTEGRATED DESIGN STUDIO