US Virgin Islands

May 11, 2023

VICINITY MAP

Property Information
Property ID 2049040361400
Location 7-A&B HOSPITAL STREET
Owner Z PROPERTY VI LLC

MAP FOR REFERENCE ONLY
NOT A LEGAL DOCUMENT

US Virgin Islands makes no claims and no warranties, expressed or implied, concerning the validity or accuracy of the GIS data presented on this map.

Geometry updated 02/2021
Data updated 03/2021

Print map scale is approximate. Critical layout or measurement activities should not be done using this resource.

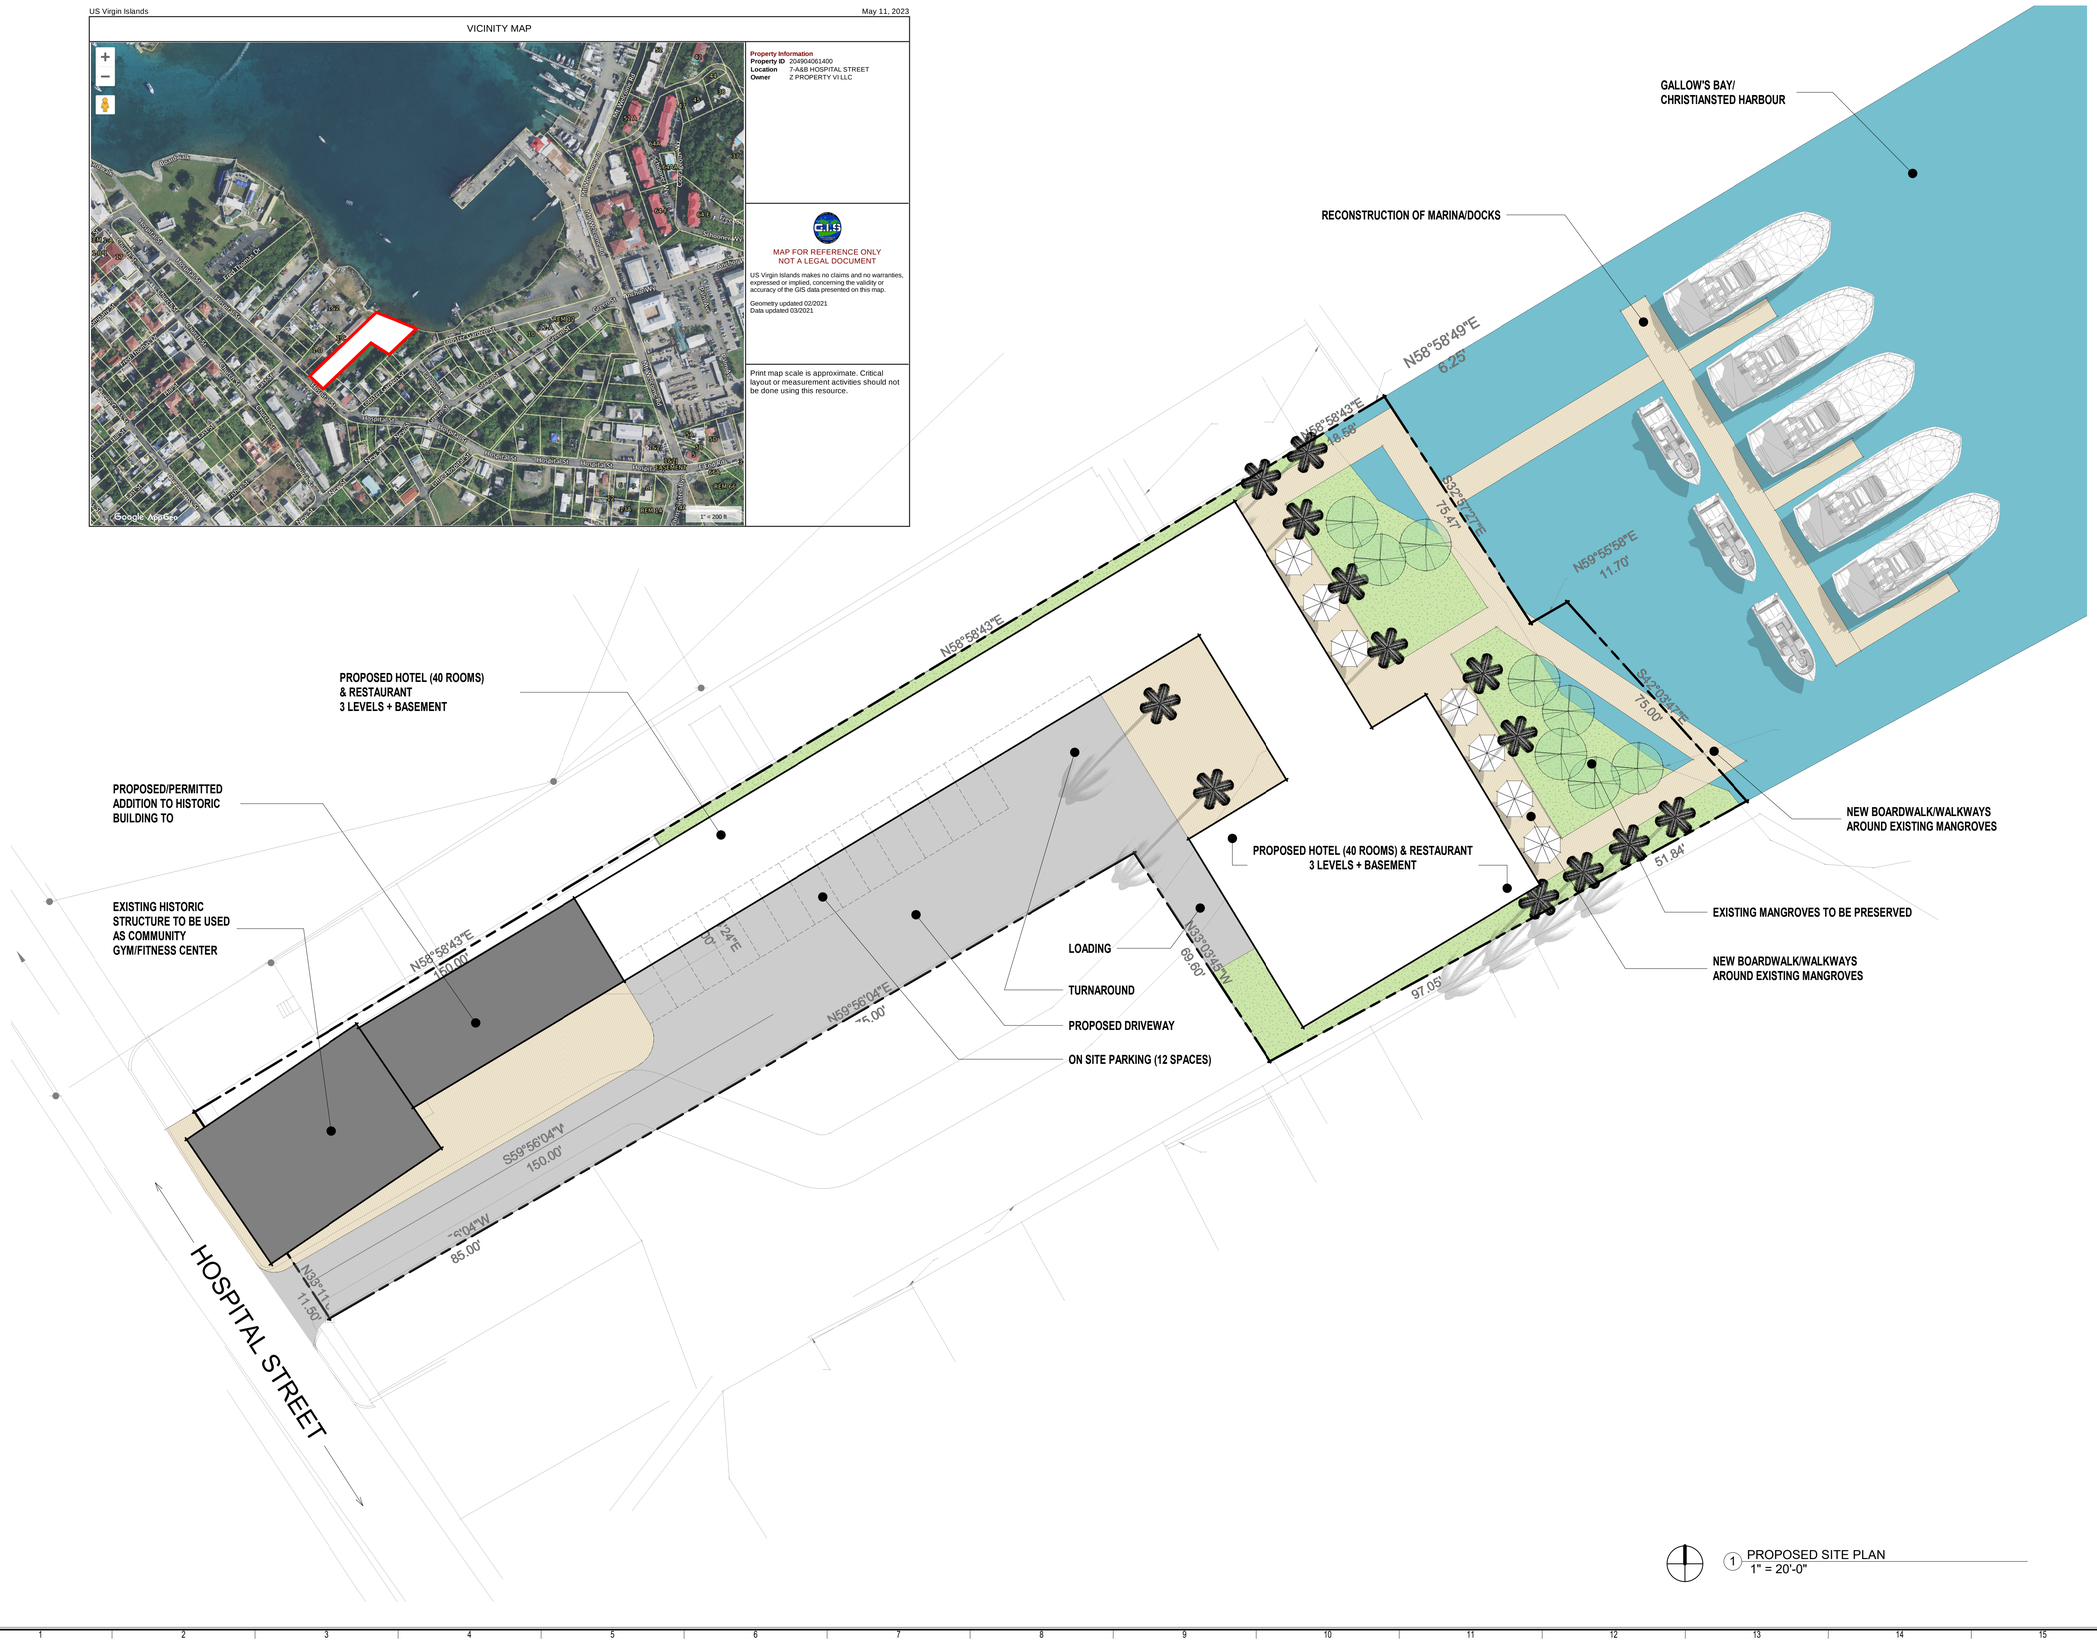

1 PROPOSED SITE PLAN
1" = 20'-0"

DESIGN DISTRICT
ARCHITECTS
2110 Company Street, Suite 15
Christiansted, VI, 00820
Tel: (340)-227-6265
Email: designdistrictvi.com
Website: www.designdistrictvi.com

ISSUANCES		
No.	Drawing Issue Description	Date

REZONING HOSPITAL STREET HOTEL & MARINA

7A, 7B & 8B HOSPITAL STREET,
CHRISTIANSTED, VIRGIN ISLANDS

Z PROPERTY VI, LLC

PROPOSED SITE PLAN

C. BROWNE
Project Architect

2021016
Project No.

05/10/23
Date

REGISTERED ARCHITECT
CLARENCE E. BROWNE
1114 A
VIRGIN ISLANDS

A101
Drawing No.

NOT ISSUED FOR CONSTRUCTION

C:\Users\Design District\Dropbox\Mac\Desktop\REZONING HOTEL & MARINA\ID-7-1 Revit\HOTEL & MARINA_REZONING.rvt
5/11/2023 11:33:36 AM