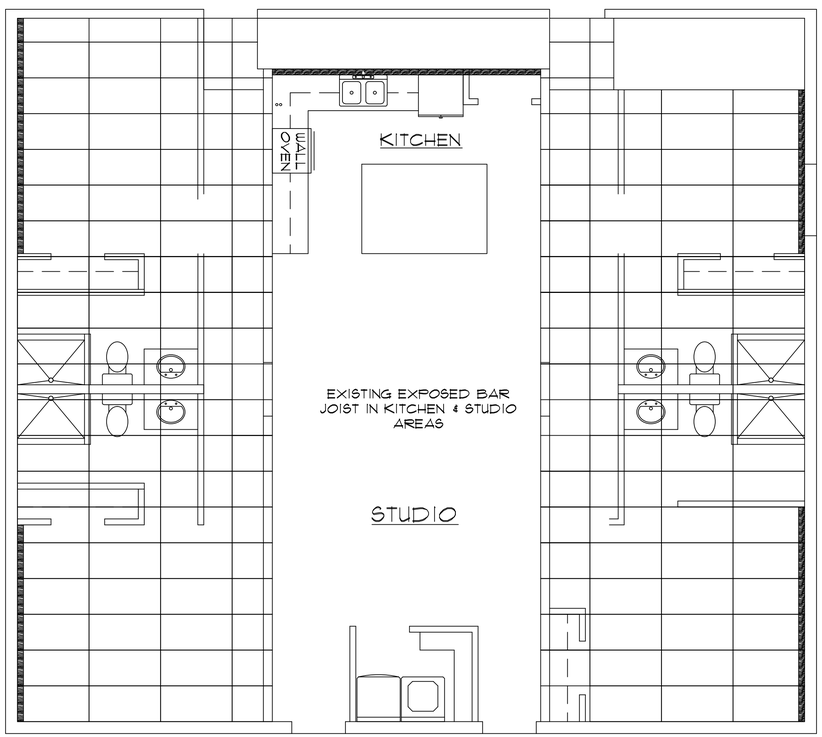

ACOUSTICAL CEILING TILE PLAN
SCALE: 1/4" = 1'-0"

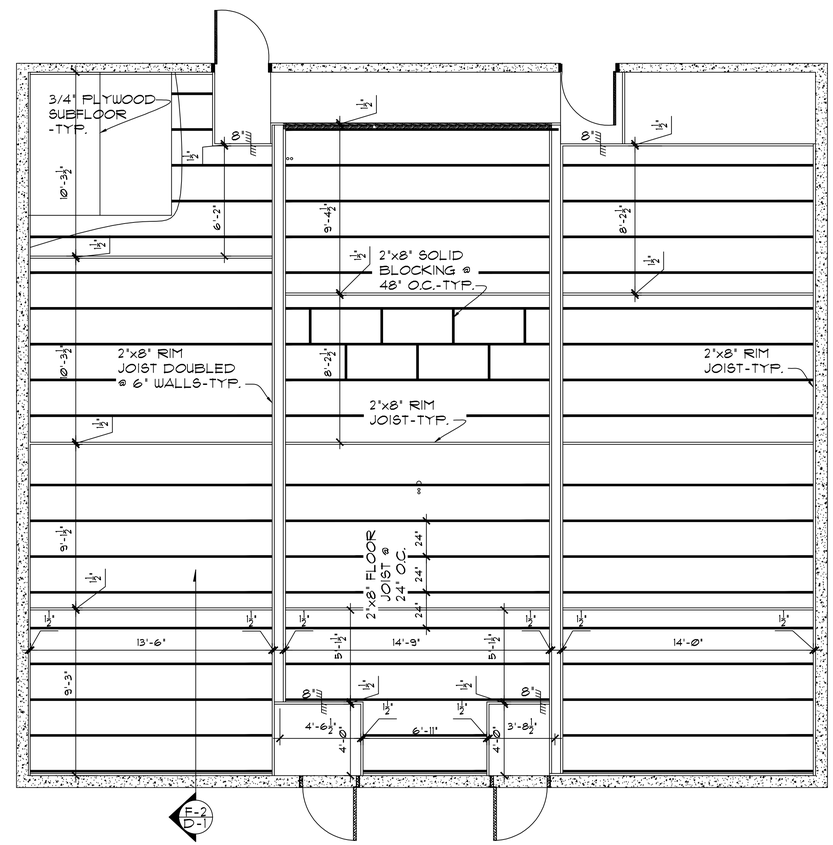

FLOOR FRAMING PLAN
SCALE: 1/4" = 1'-0"

FLOOR FRAMING AND CEILING TILE PLAN

DATE:	SEPT., 2024
SCALE:	1/4" = 1'-0"
DRAWN BY:	
JOB No.:	549
SHEET No.:	A 2