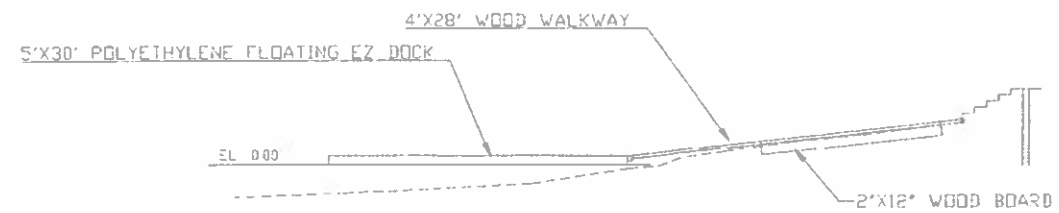

SECTION

NOTES:

THREE 10' SECTIONS OF EZ FLOATING DOCK CONNECTED TO WALKWAY HINGE TO ALLOW MOVEMENT WITHOUT AFFECTING WALKWAY

WALKWAY ANCHORED TO BEACH BY 15' OF 2"X12" BOARDS LOCATED ABOVE HIGH WATER LINE.

FLOATING DOCK, WALKWAY & SUPPORT BOARDS CAN BE REMOVED AS NEEDED.

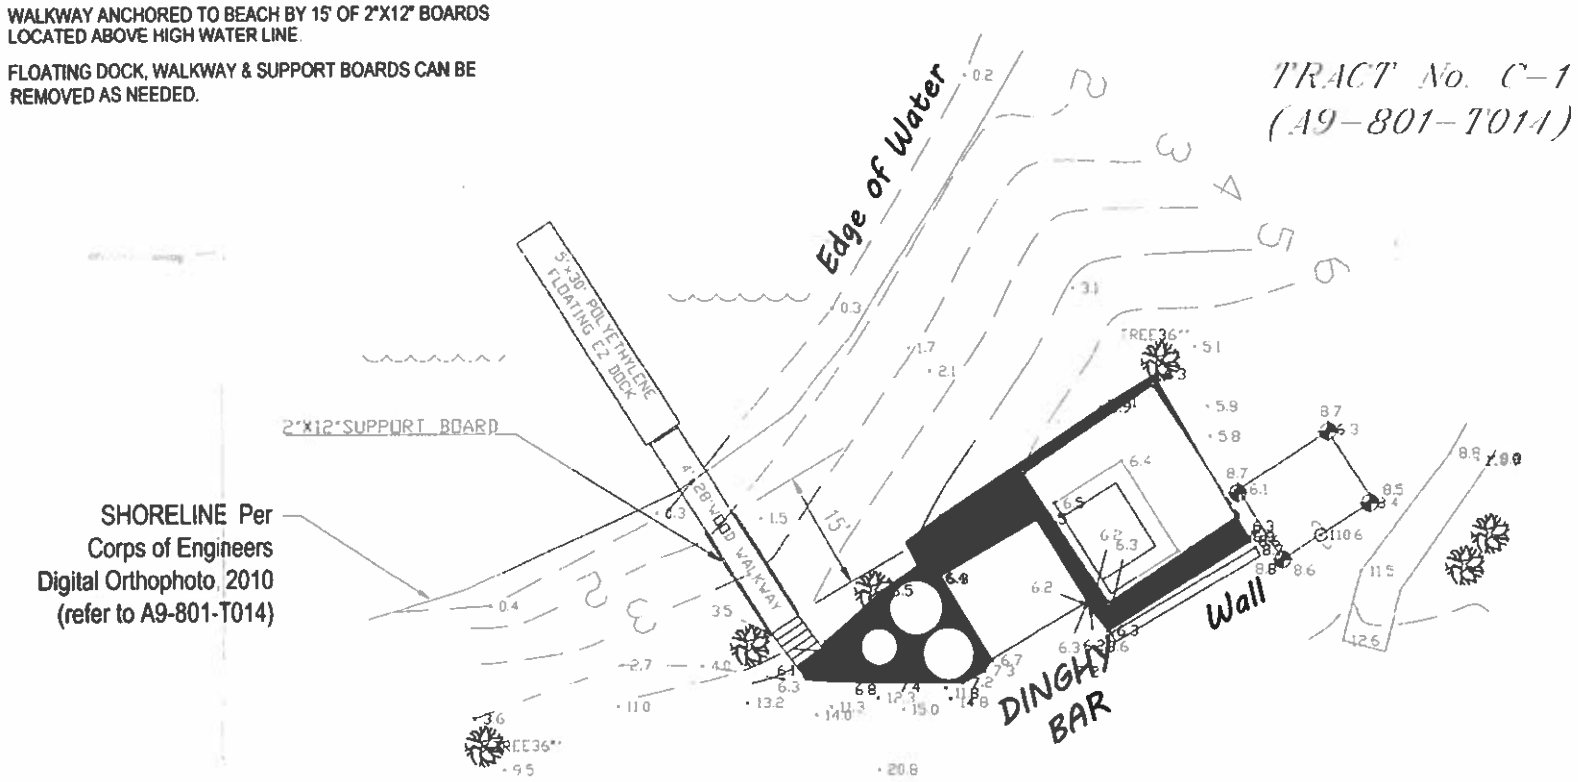

REVISIONS	BY

WILLIAM F. McCOMB, P.E.
CIVIL & ENVIRONMENTAL ENGINEERING
P. O. BOX 303408, ST. THOMAS, U.S.V.I. 00803
TELEPHONE: 340 690-0300 FAX 800 859-0736

FLOATING DOCK, DINGHY BAR, WATER ISLAND
by
BEACH LIFE LLC

DRAWN: WARCE
CHECKED BY: WM. McCOMB
DATE: OCT 3, 2010
SCALE: NONE
JOB NO: 1803
CADD NO:
SHEET
C - 1
OF 1 SHEETS

EXHIBIT
C-1