
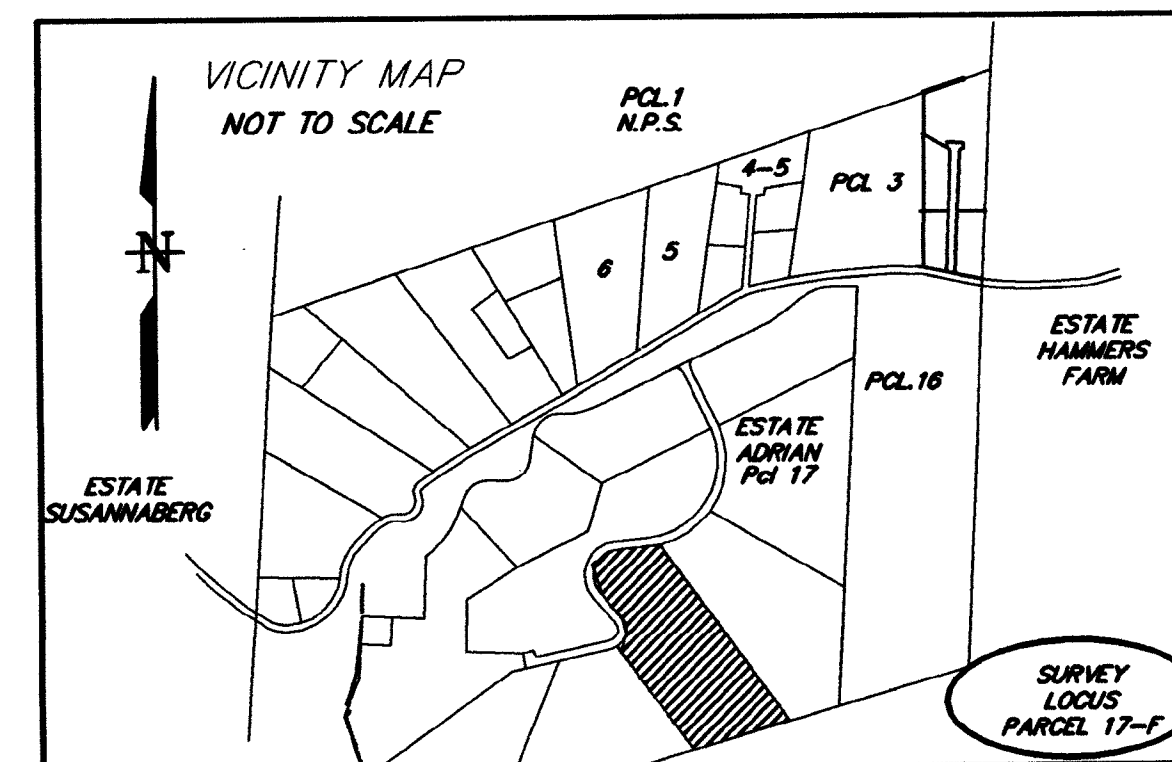
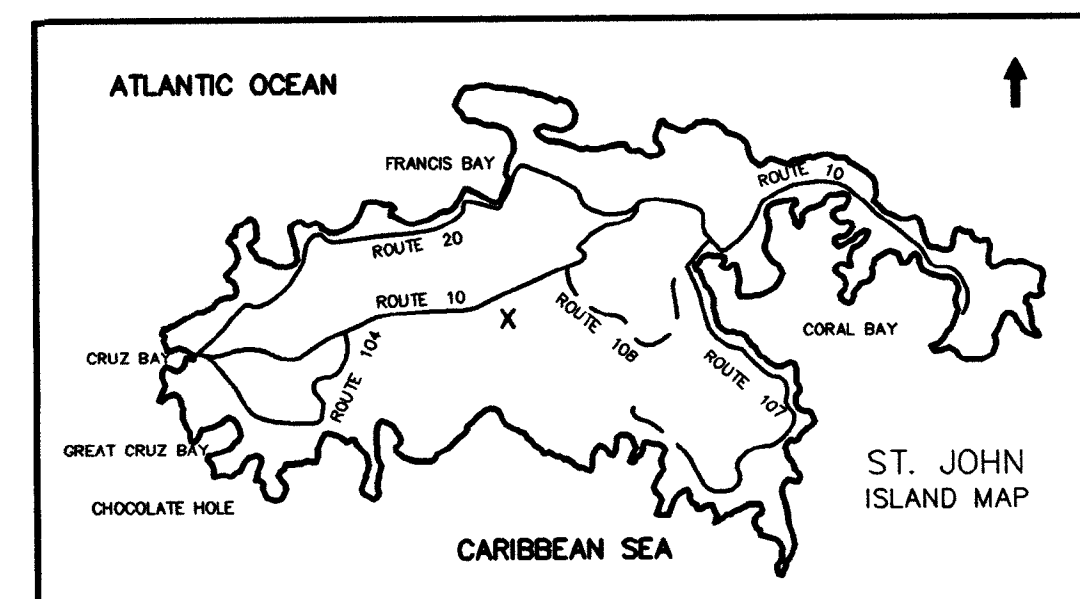


6-24-2026

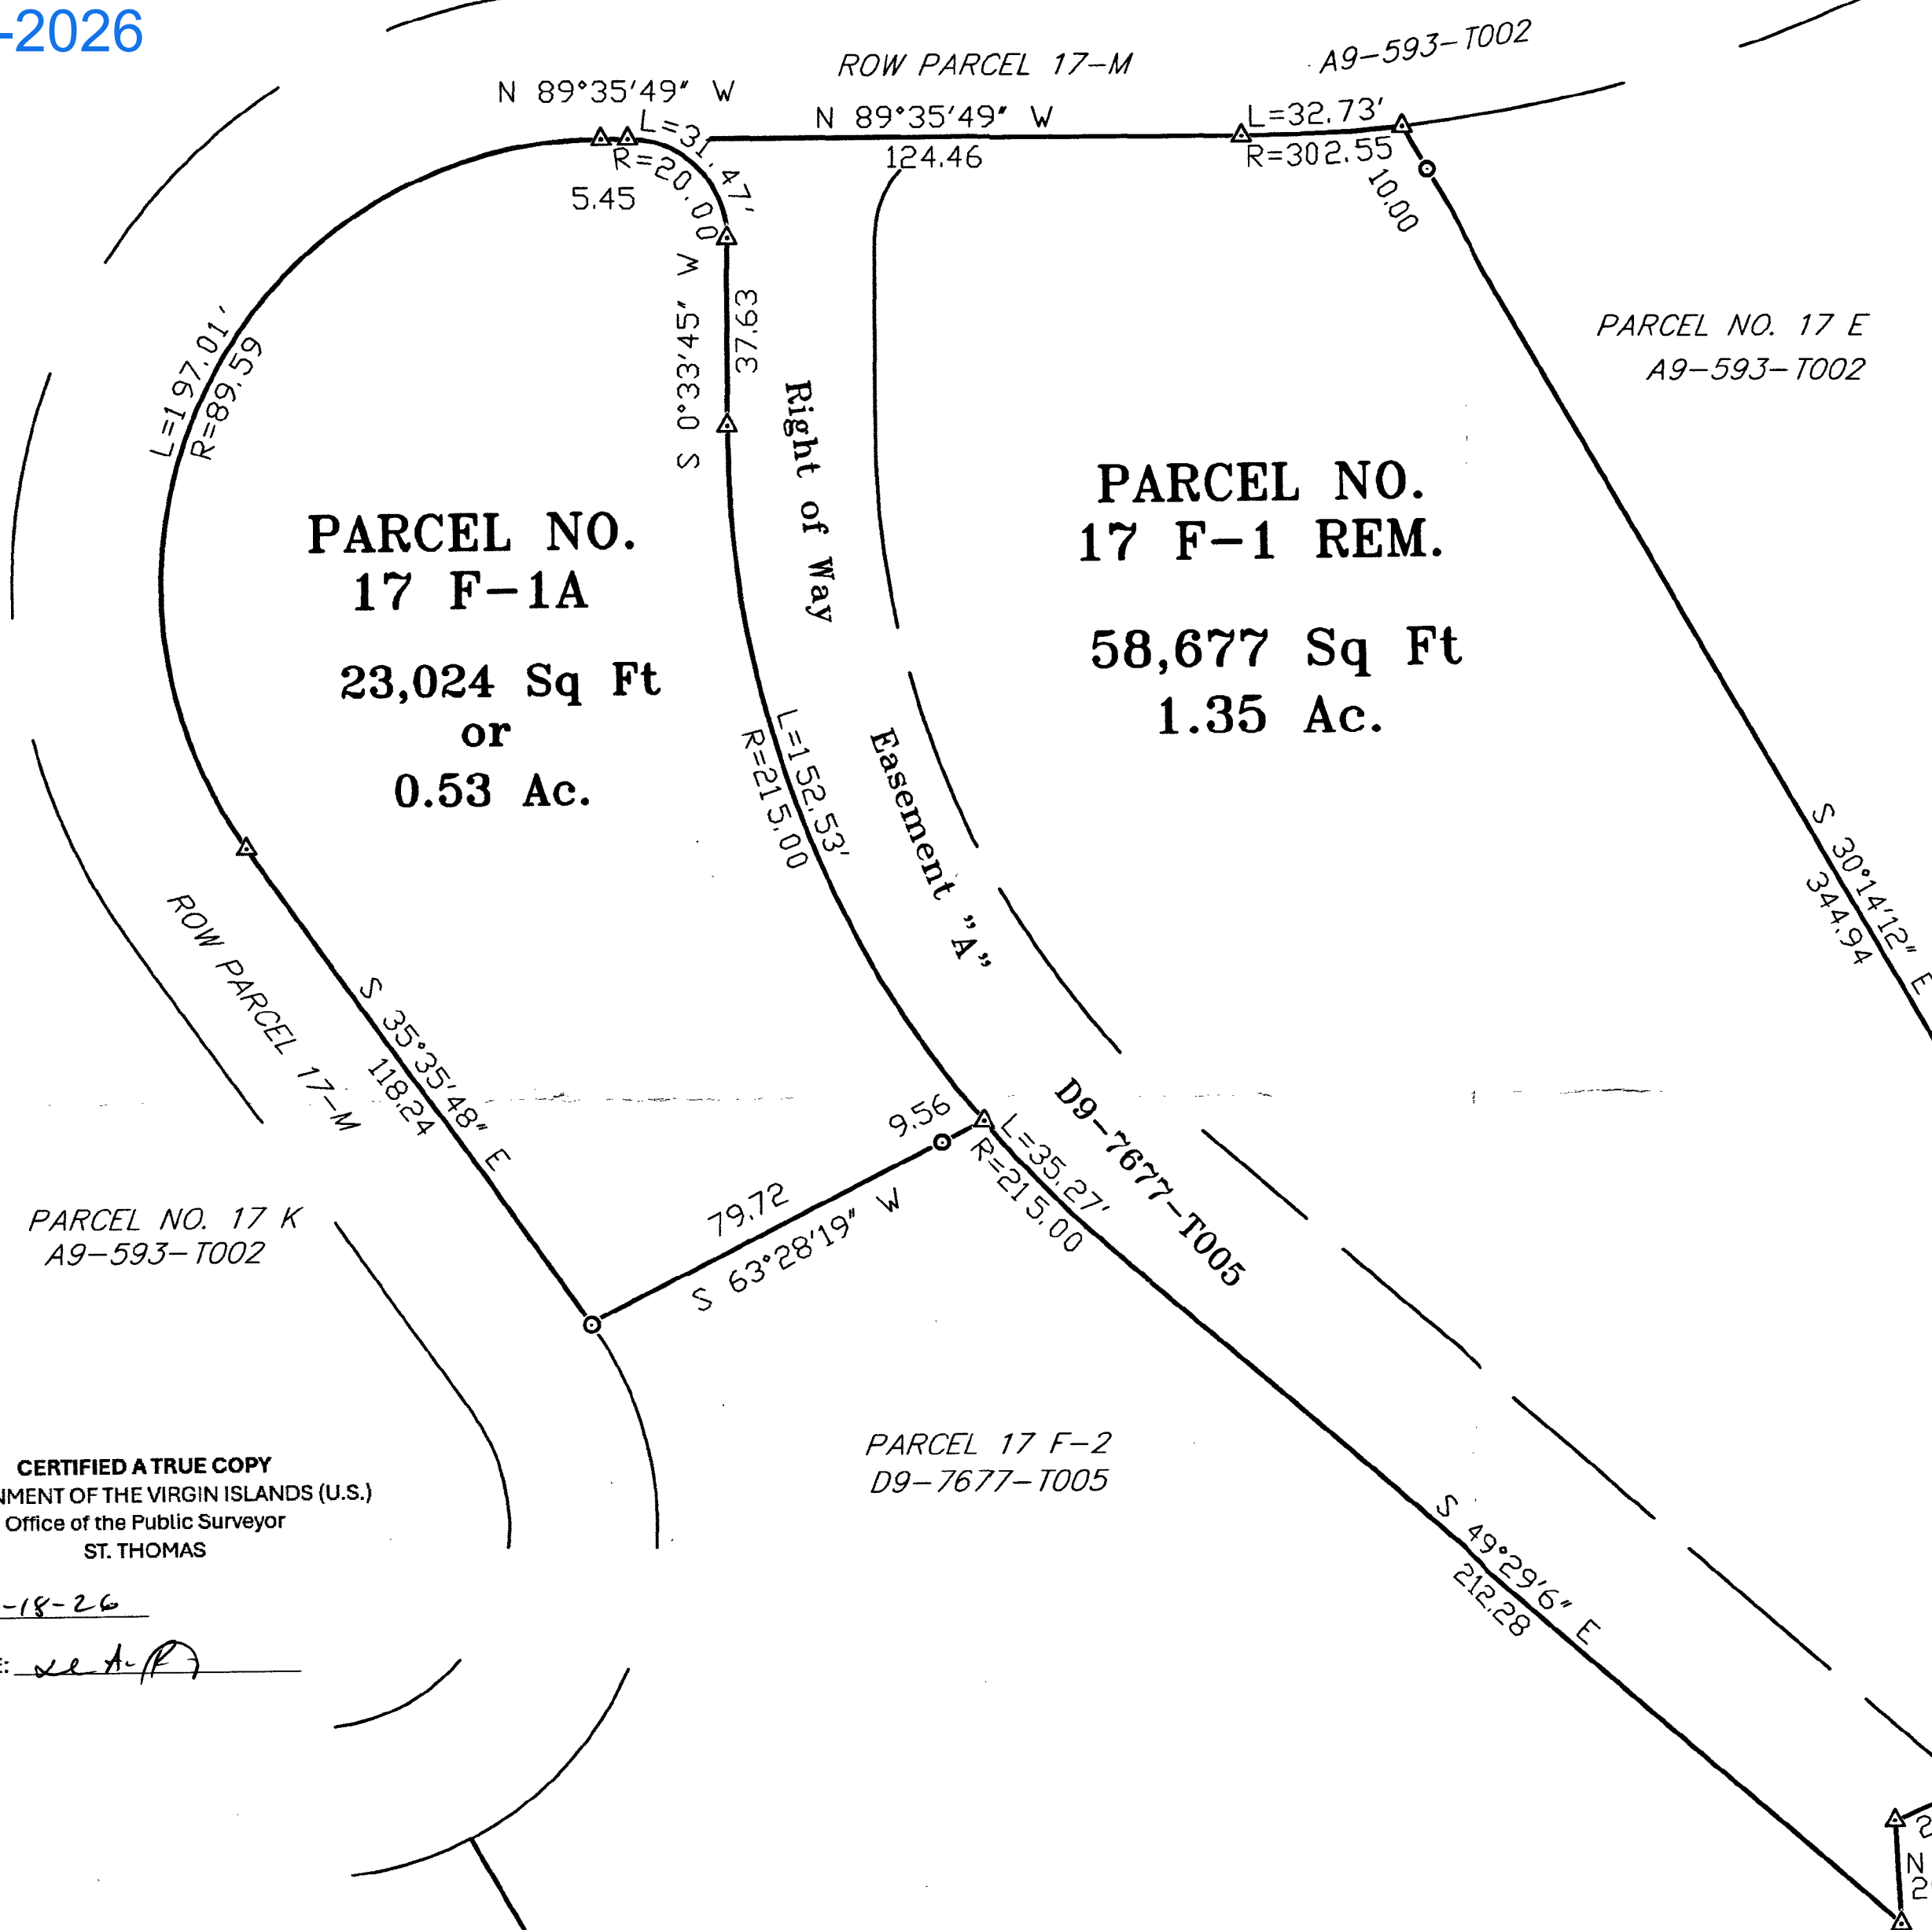

LEGEND

- CONCRETE MONUMENT FOUND
- IRON PIPE FOUND
- IRON PIPE SET
- IRON REBAR SET
- CONCRETE BOUND SET
- T-IRON FOUND
- UTILITY POLE
- MONUMENTED POINT NOT LOCATED
- PK NAIL SET
- UNMONUMENTED POINT
- CONTROL POINT SET
- PROPERTY LINE
- RECORD DATA WHERE DIFFERENT FROM MEASURED DATA

ZONING IS R-1
PLAN REFERENCES:
A9-593-T002
D9-7677-T005


CERTIFIED A TRUE COPY
GOVERNMENT OF THE VIRGIN ISLANDS (U.S.)
Office of the Public Surveyor
ST. THOMAS

DATE: 06-18-26

SIGNATURE: *[Signature]*

ENGINEERS & SURVEYORS

Civil Engineering, Land Surveying, Construction Management

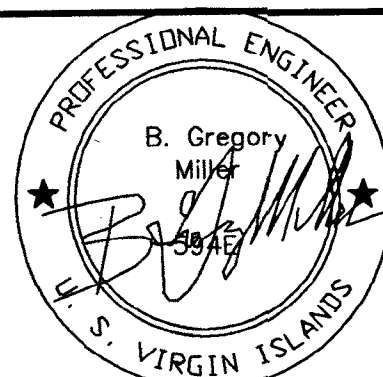

SCALE: 1" = 30'				
FIELD SURVEY:	FIELD BK./PG.	PLAN BY:	CHECKED BY:	SCALE:
AP/TW	XXXX.RW5	BGM	BGM	1"=30"

PARCEL NO. 17 F-1A AND
PARCEL NO. 17 F-1 REMAINDER
ESTATE ADRAIN
NO. 18 CRUZ BAY QTR. ST. JOHN, U.S.V.I.

SHEET 1 OF 1 SHEETS	
PROJECT:	14037
FILE:	14037A.DWG
DATE:	4-15-2014
Q.L.G.#	D9-2907-T014