
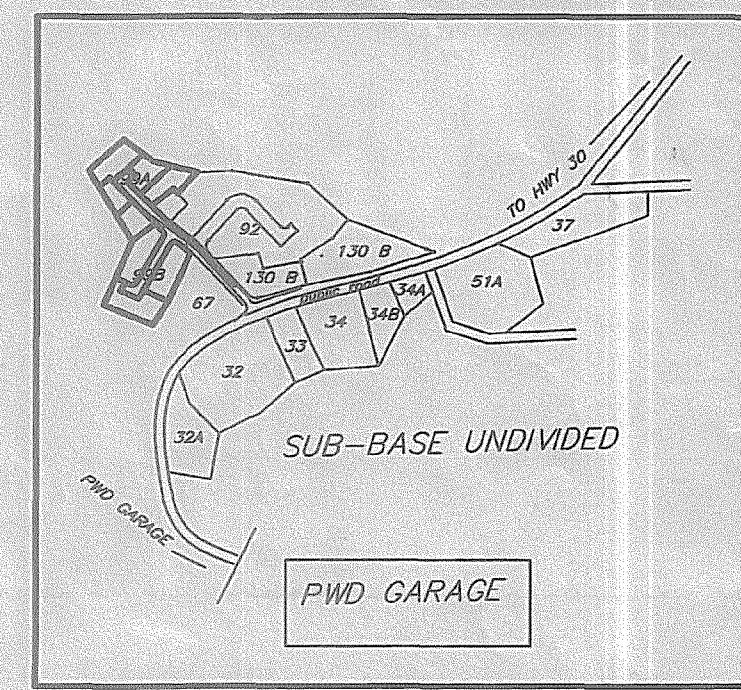


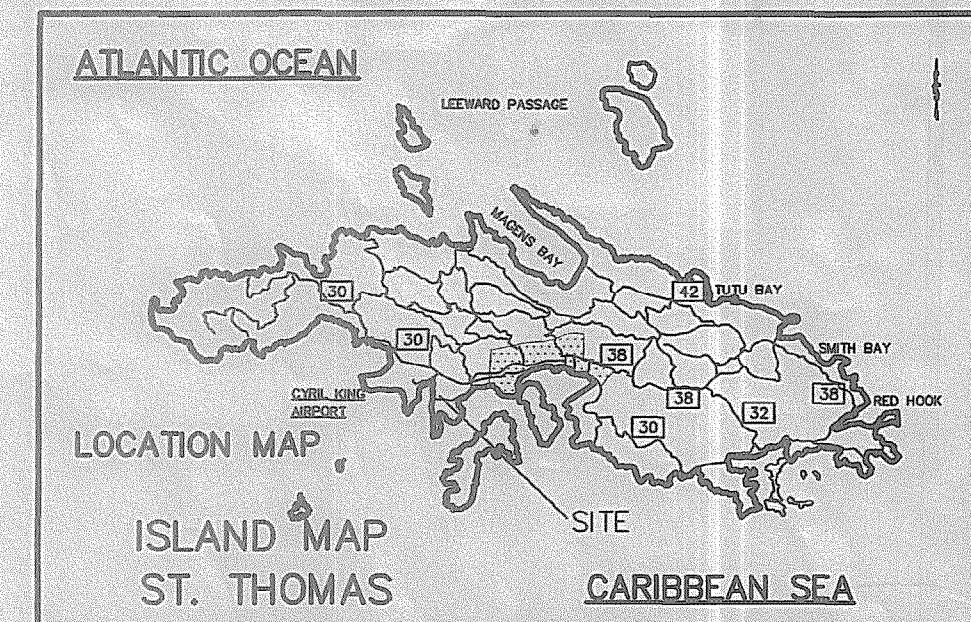


- LEGEND**
- CONCRETE MONUMENT FOUND
 - IRON PIPE FOUND
 - IRON PIPE SET
 - IRON REBAR FOUND
 - CONCRETE BOUND SET
 - ◇ T-IRON FOUND
 - UTILITY POLE
 - MONUMENTED POINT NOT LOCATED
 - PK NAIL SET
 - △ UNMONUMENTED POINT
 - ▲ CONTROL POINT SET
 - PROPERTY LINE
 - [S12°34'56"W - 78.90'] RECORD DATA WHERE DIFFERENT FROM MEASURED DATA
 - x — FENCE LINE
 - STONE WALL
 - 80 - - - - - CONTOUR LINE - 10' INTERVAL
 - - - - - CONTOUR LINE - 2' INTERVAL
 - SPOT GRADE

REVISED 7-15-2007

CERTIFIED A TRUE COPY
 GOVERNMENT OF THE VIRGIN ISLANDS (U.S.)
 Office of the Public Surveyor
 ST. THOMAS
 DATE: 04-22-26
 SIGNATURE: *[Signature]*


ZONING IS I-2
PLAN REFERENCES:
G9-1437-T70

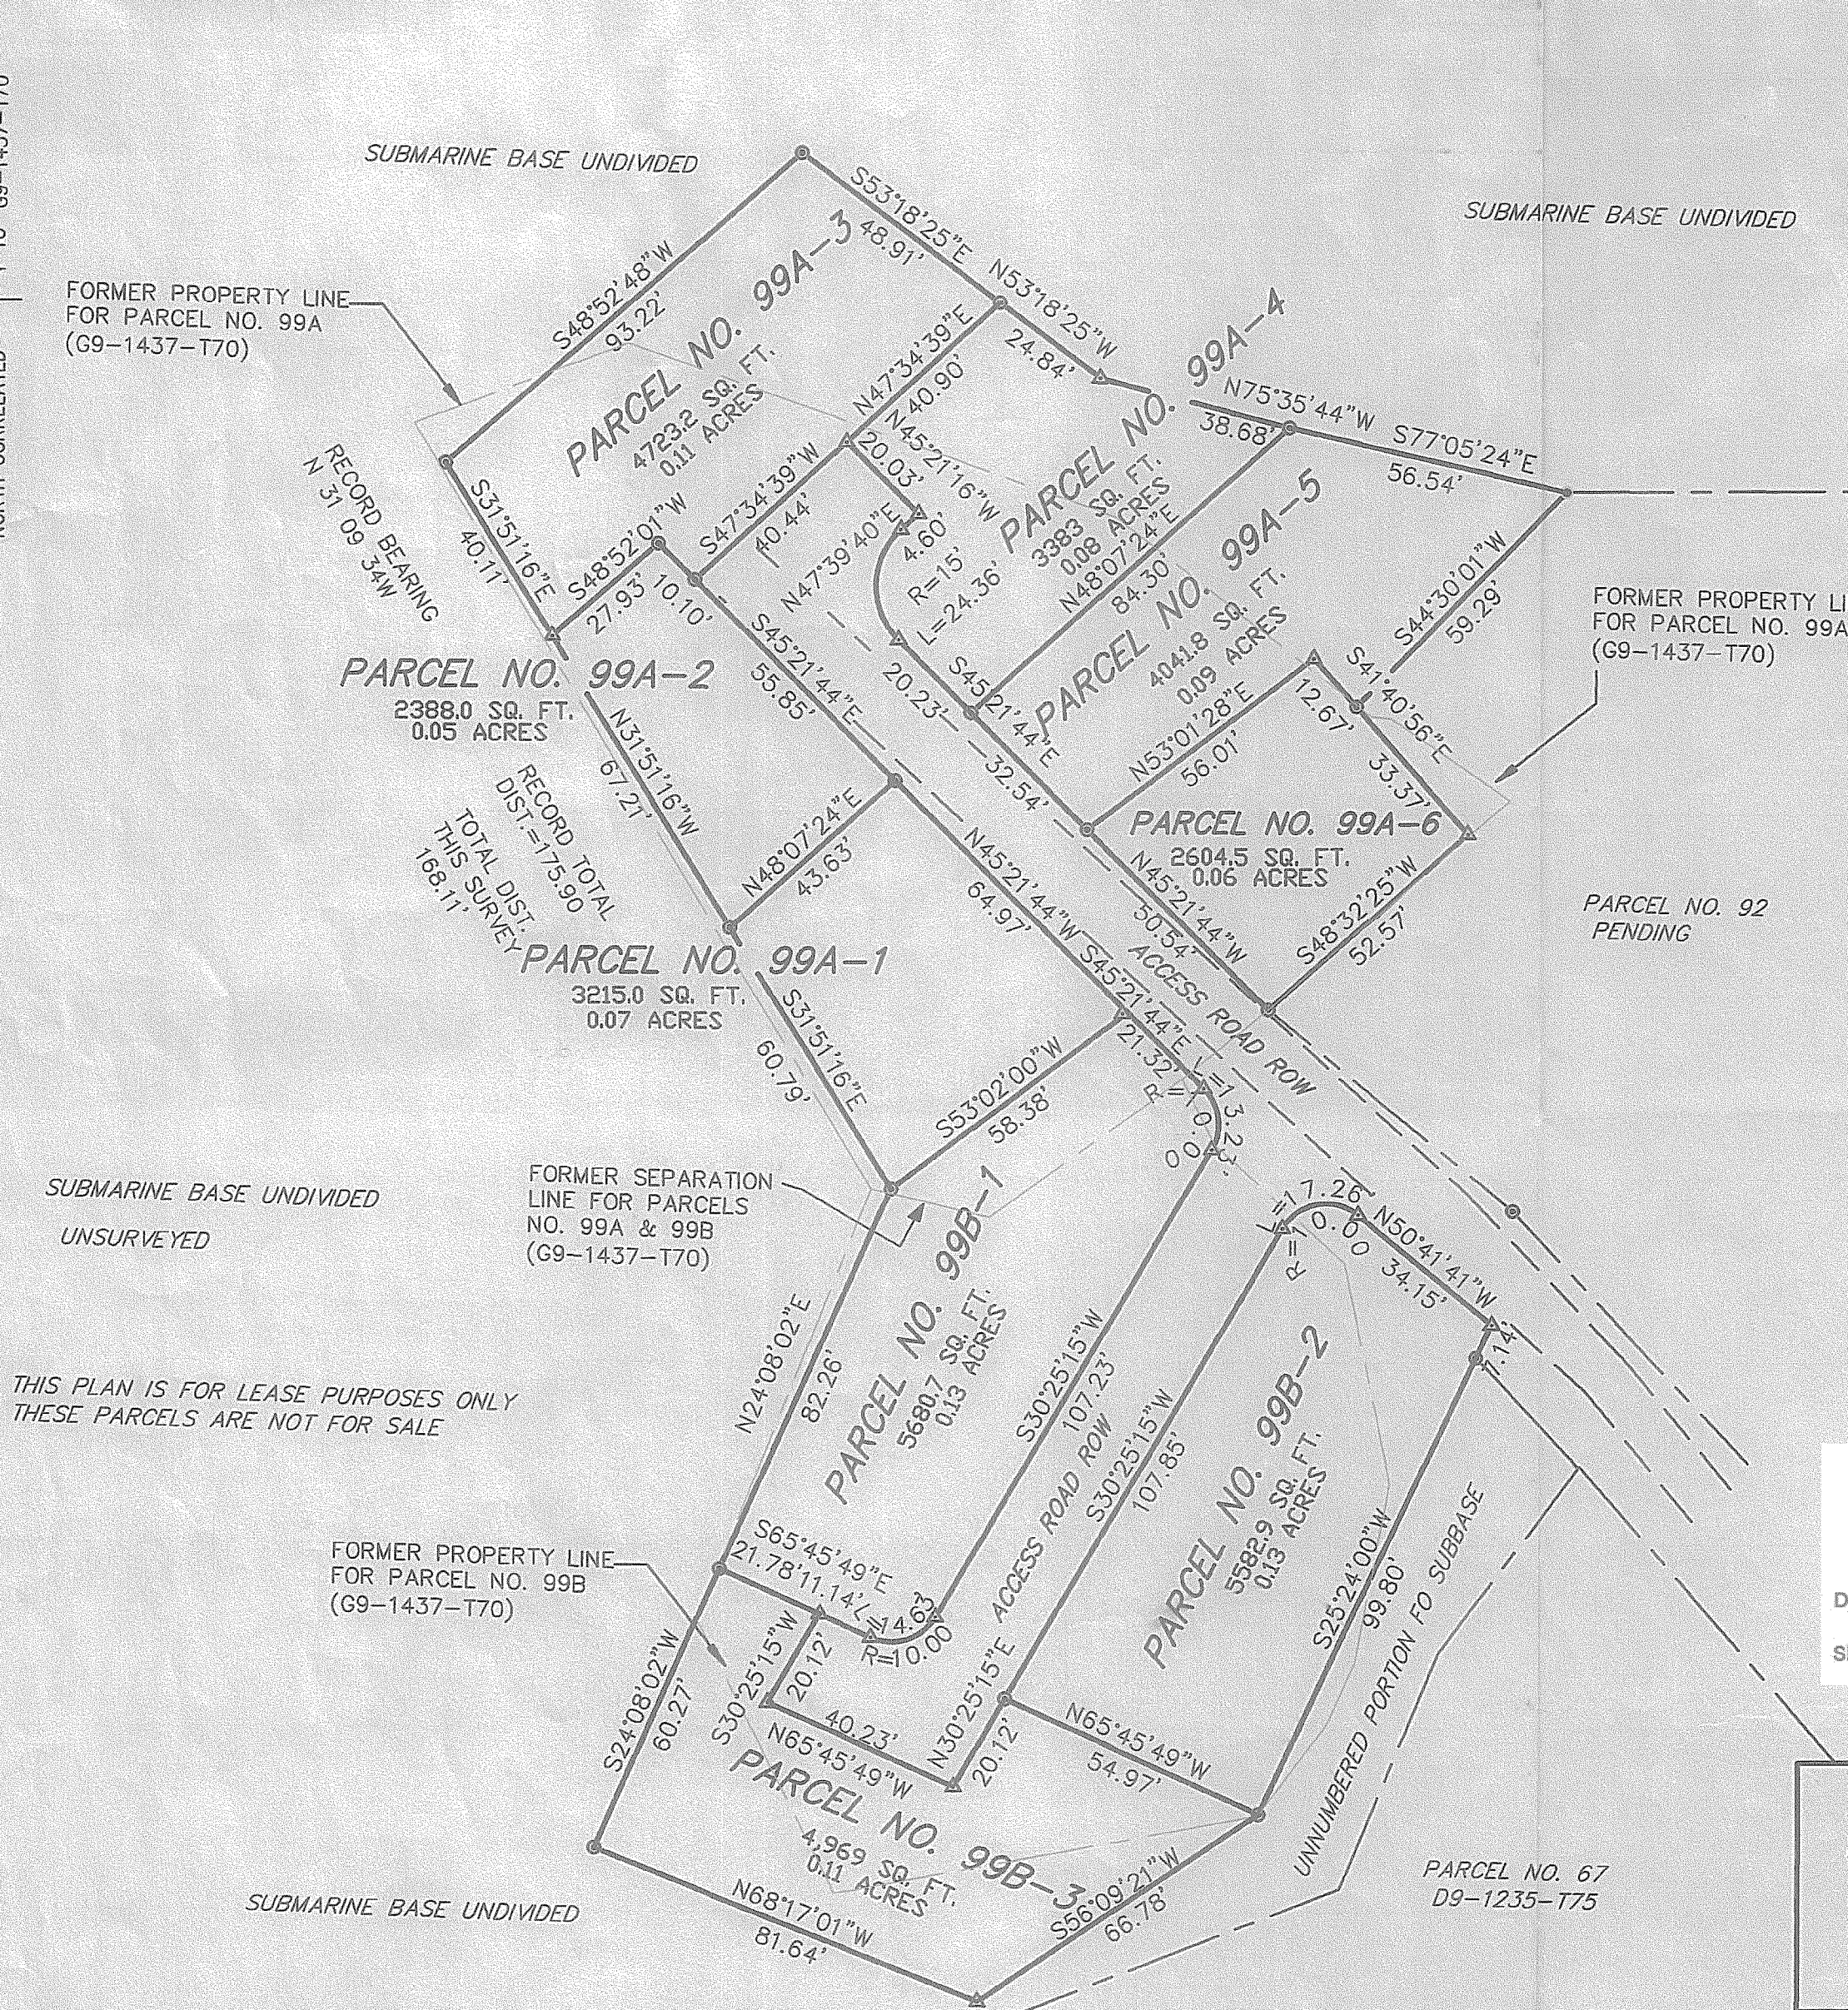

BGM ENGINEERS & SURVEYORS

P.O. Box 1103, St. John, VI 00831
 Tel: (340) 776-6770, Fax: (340) 693-7770
 bgmiller@islands.vi

Civil Engineering, Land Surveying, Construction Management

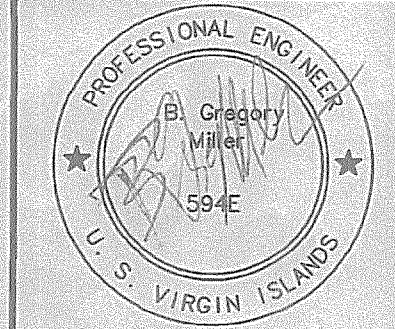

SCALE: 1" = 30'

30 0 30 60 90 120

FIELD SURVEY:	FIELD BK./PG.	PLAN BY:	CHECKED BY:	SCALE:
SWH/MG	.RW5	SWH	BGM	1"=30'

PARCELS 99A-1THRU 99A-6
AND PARCELS 99B-1, 99B-2, 99B-3,
SUBMARINE BASE
NO. 6 SOUTHSIDE QTR. ST. THOMAS, U.S.V.I.

SHEET 1 OF 1 SHEETS
PROJECT: 61032
FILE: 61032GA.DWG
DATE: 10-20-06
O.L.G.# 09-8272-1609