DPNR-CCZP
RECEIVED BY:
RECEIVED DATE:
6-15-2026

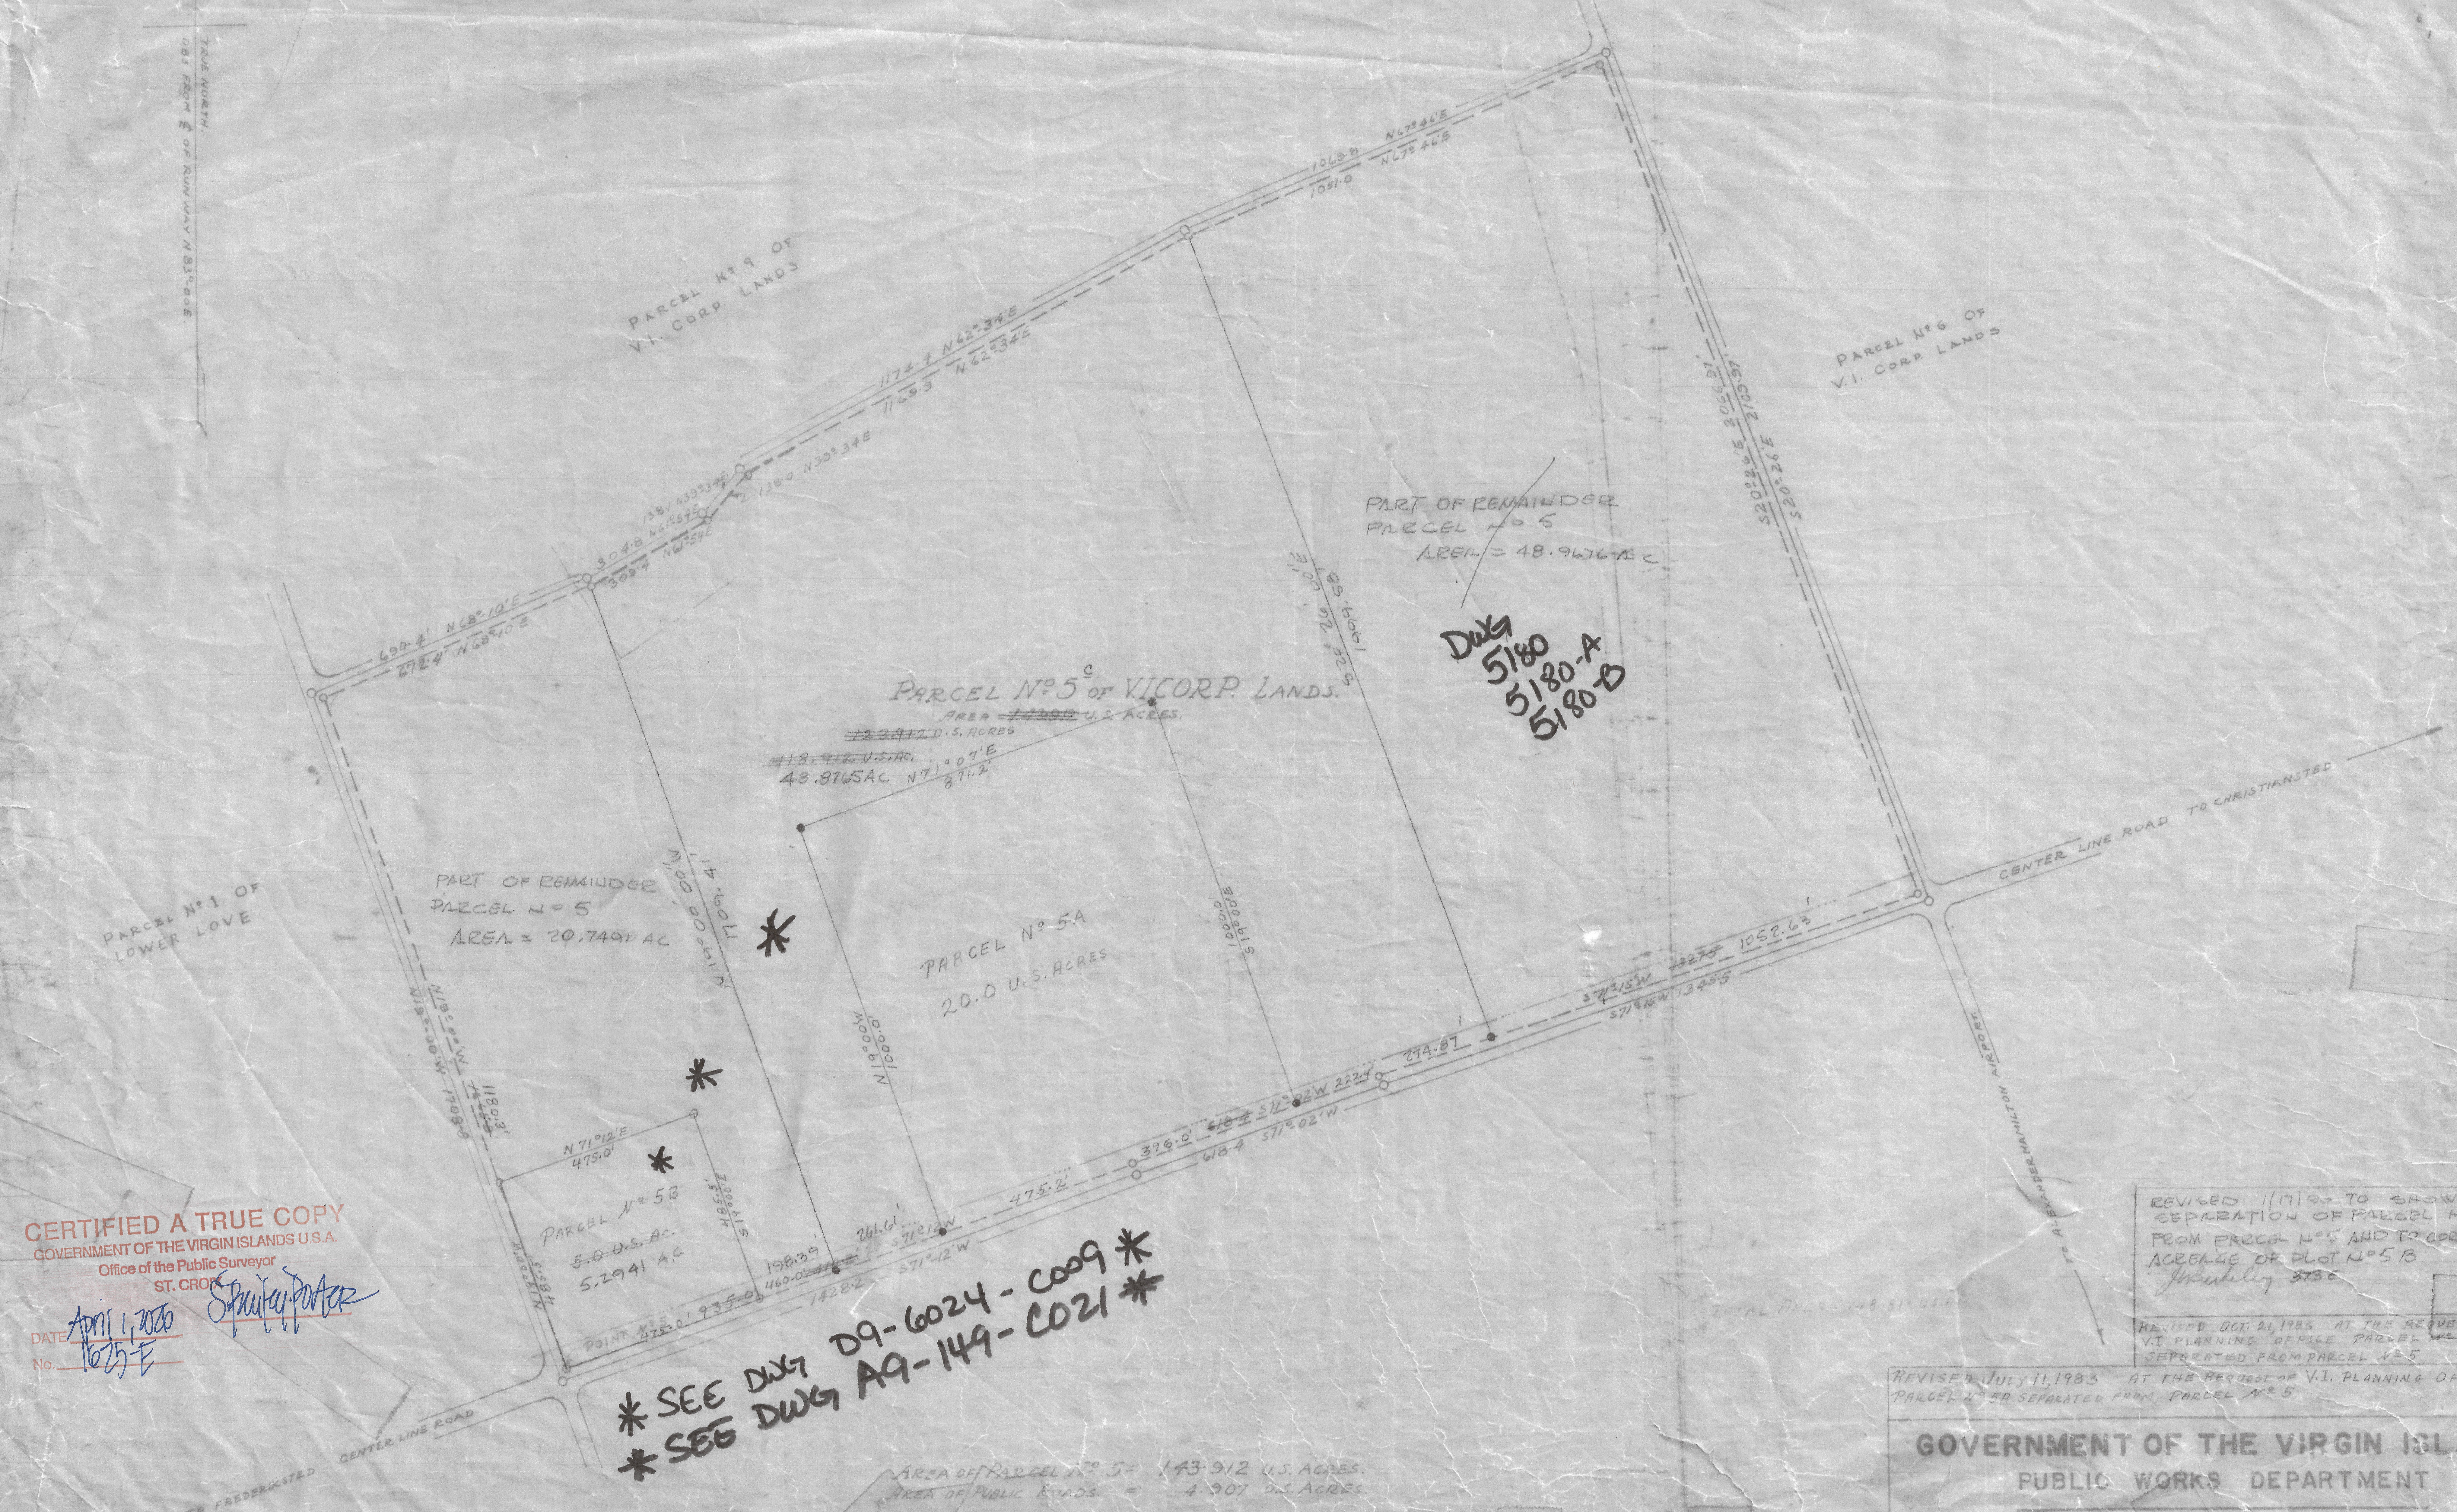

Dwg
5180
5180-A
5180-B

* SEE DWG D9-6024-C009 *
* SEE DWG A9-149-C021 *

AREA OF PARCEL Nº 5 = 143.912 U.S. ACRES.
AREA OF PUBLIC ROADS = 4.907 U.S. ACRES.

LEGEND

PRECISION 1/5780
CLOSURE 1.83 FT.

SCALE 1" = 200'

DATE AUG. 28th, 1964

DRAWING Nº 1625 E

CERTIFIED A TRUE COPY
GOVERNMENT OF THE VIRGIN ISLANDS U.S.A.
Office of the Public Surveyor
ST. CROIX
S. Pauley Porter
DATE April 1, 2026
No. 1625-E

REVISED 1/17/90 TO SHOW SEPARATION OF PARCEL Nº 5C FROM PARCEL Nº 5 AND TO CORRECT ACREAGE OF PLOT Nº 5B
J. Berkeley 3738

REVISED OCT. 21, 1983 AT THE REQUEST OF V.I. PLANNING OFFICE PARCEL Nº 5B WAS SEPARATED FROM PARCEL Nº 5

REVISED JULY 11, 1983 AT THE REQUEST OF V.I. PLANNING OFFICE PARCEL Nº 5A SEPARATED FROM PARCEL Nº 5

GOVERNMENT OF THE VIRGIN ISLANDS
PUBLIC WORKS DEPARTMENT

SURVEY MAP OF PARCEL NO. 5 OF VICORP LANDS
ST. CROIX VIRGIN ISLANDS OF THE U.S.A

AREA 143.912 U.S. ACRES

SURVEYED E.F.
DRAWN A.M.N.
COMPUTED C.P.

COMMISSIONER OF PUBLIC WORKS

PAGE 1625-E