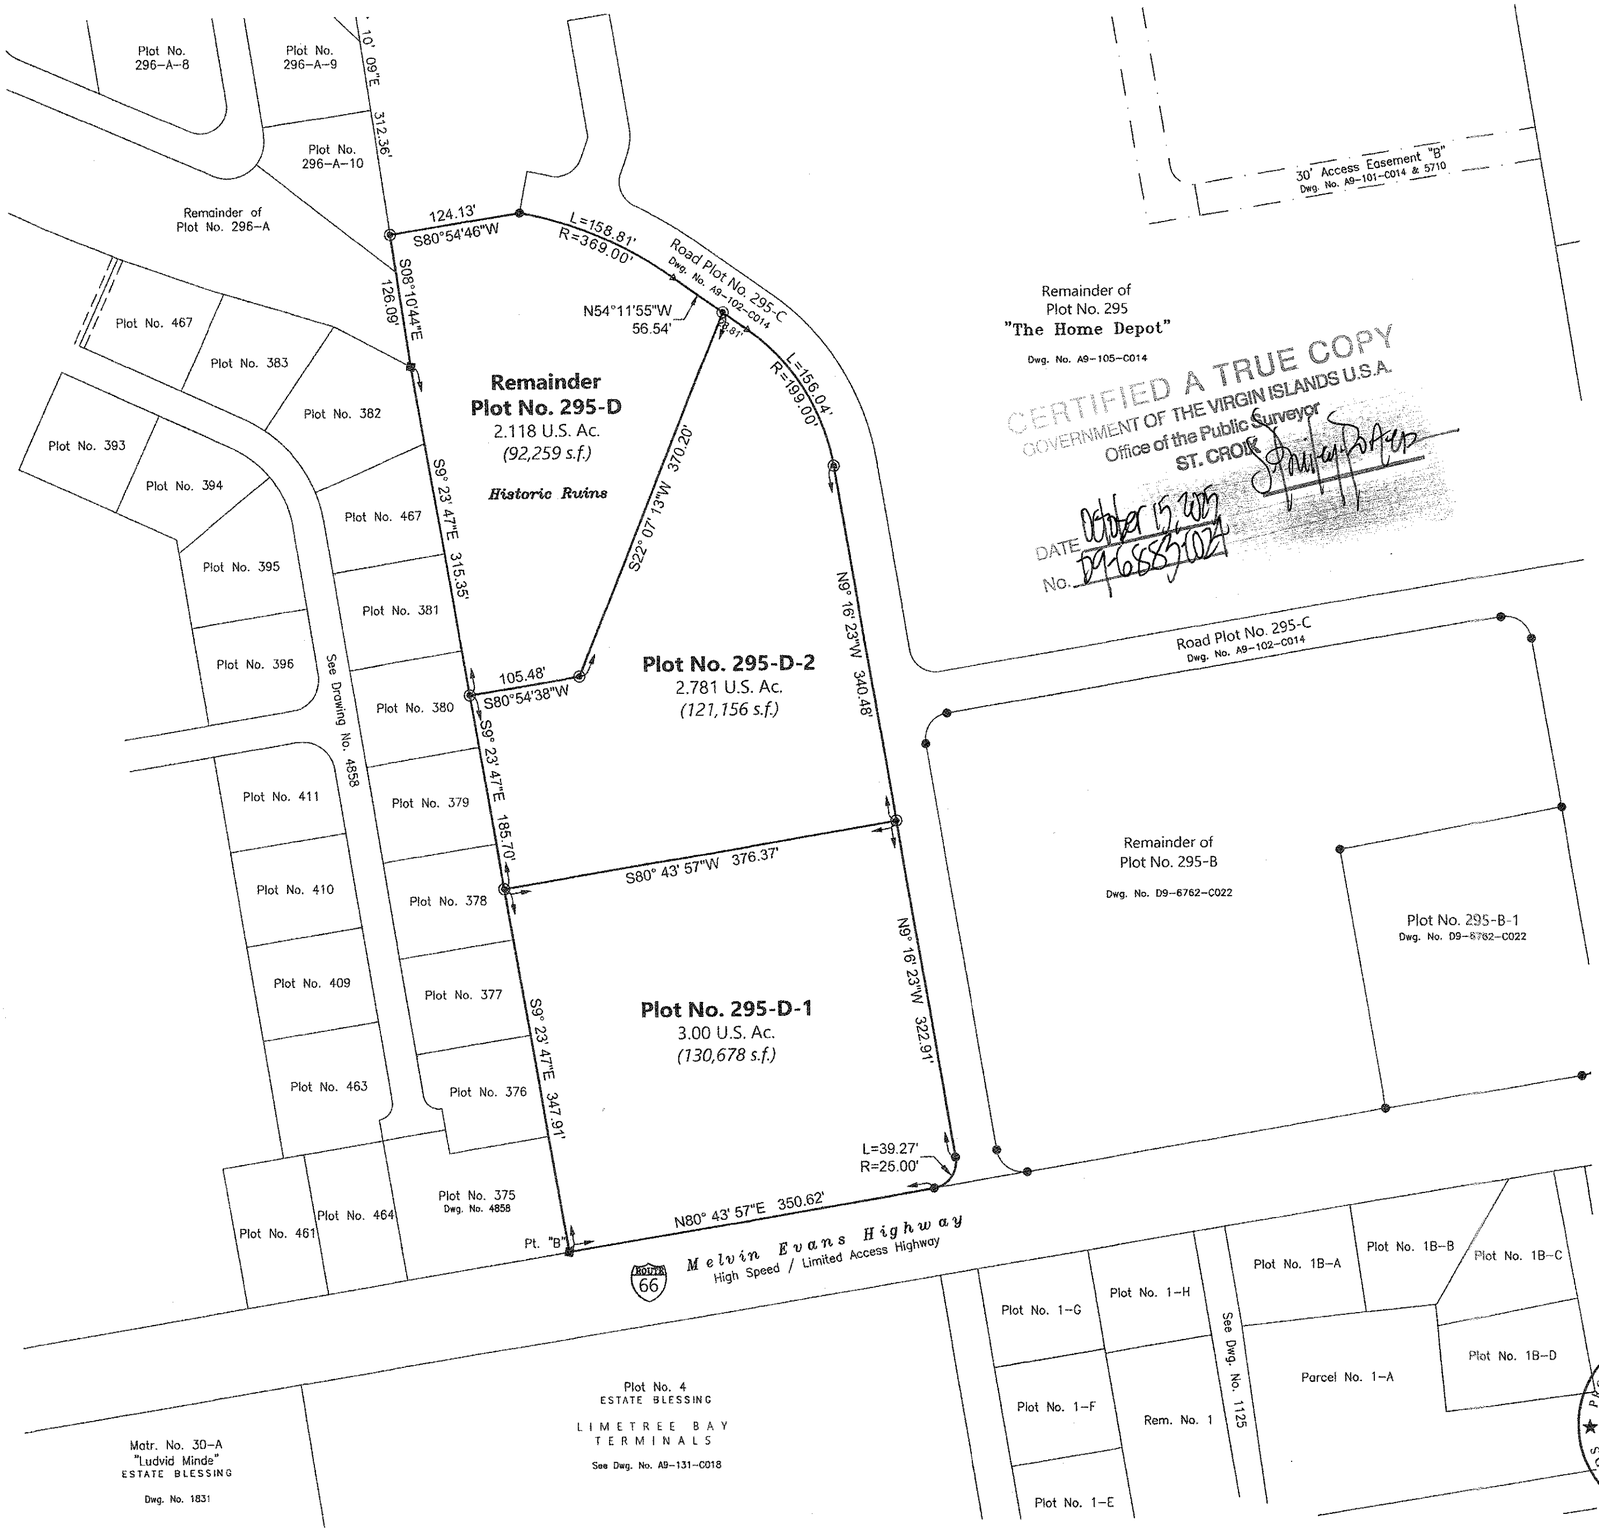

CERTIFIED A TRUE COPY
GOVERNMENT OF THE VIRGIN ISLANDS U.S.A.
Office of the Public Surveyor
ST. CROIX
DATE October 15, 2024
No. D9-6883-C024

LOCATION MAP

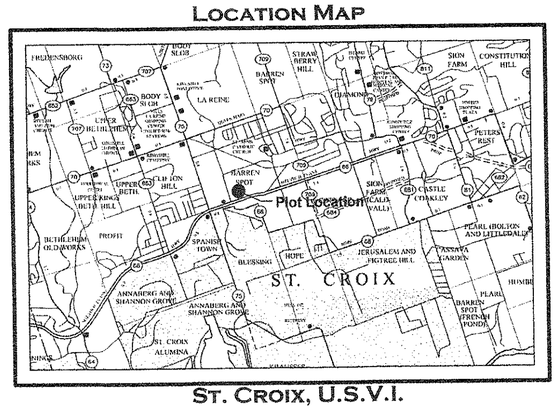

ST. CROIX, U.S.V.I.

0' 100' 200' 300'

North Arrow References Dwg. No. A9-105-C014

LEGEND

- Steel Pin Placed
- Steel Pin Found
- Concrete Monument Found
- Recorded Point

General Notes:

1. Reference Dwg. No. A9-105-C014
2. Property is currently Zoned B-2
3. Surveyed by GPS Base/Rover
4. Distance and Acreages shown in U.S. Measure

PROFESSIONAL ENGINEER
ROBERTO C. CINTRON
946-E
U.S. VIRGIN ISLANDS

OASIS ENGINEERING LLC
P.O. Box 1699 - #59 Eliza's Retreat
Christiansted, V.I. 00821
Tel: (340)-778-8747 Cell: (340) 690-4367
rob.c.cintron@gmail.com

Subdivision Map of:

PLOT No. 295-D INTO PLOT Nos. 295-D-1, 295-D-2 & REMAINDER PLOT No. 295-D ESTATE BARREN SPOT KING QUARTER - CHRISTIANSTED ST. CROIX - U.S. VIRGIN ISLANDS

Scale: 1" = 100'

Date: May 21, 2024

OLG Dwg. No.

D9-6883-C024